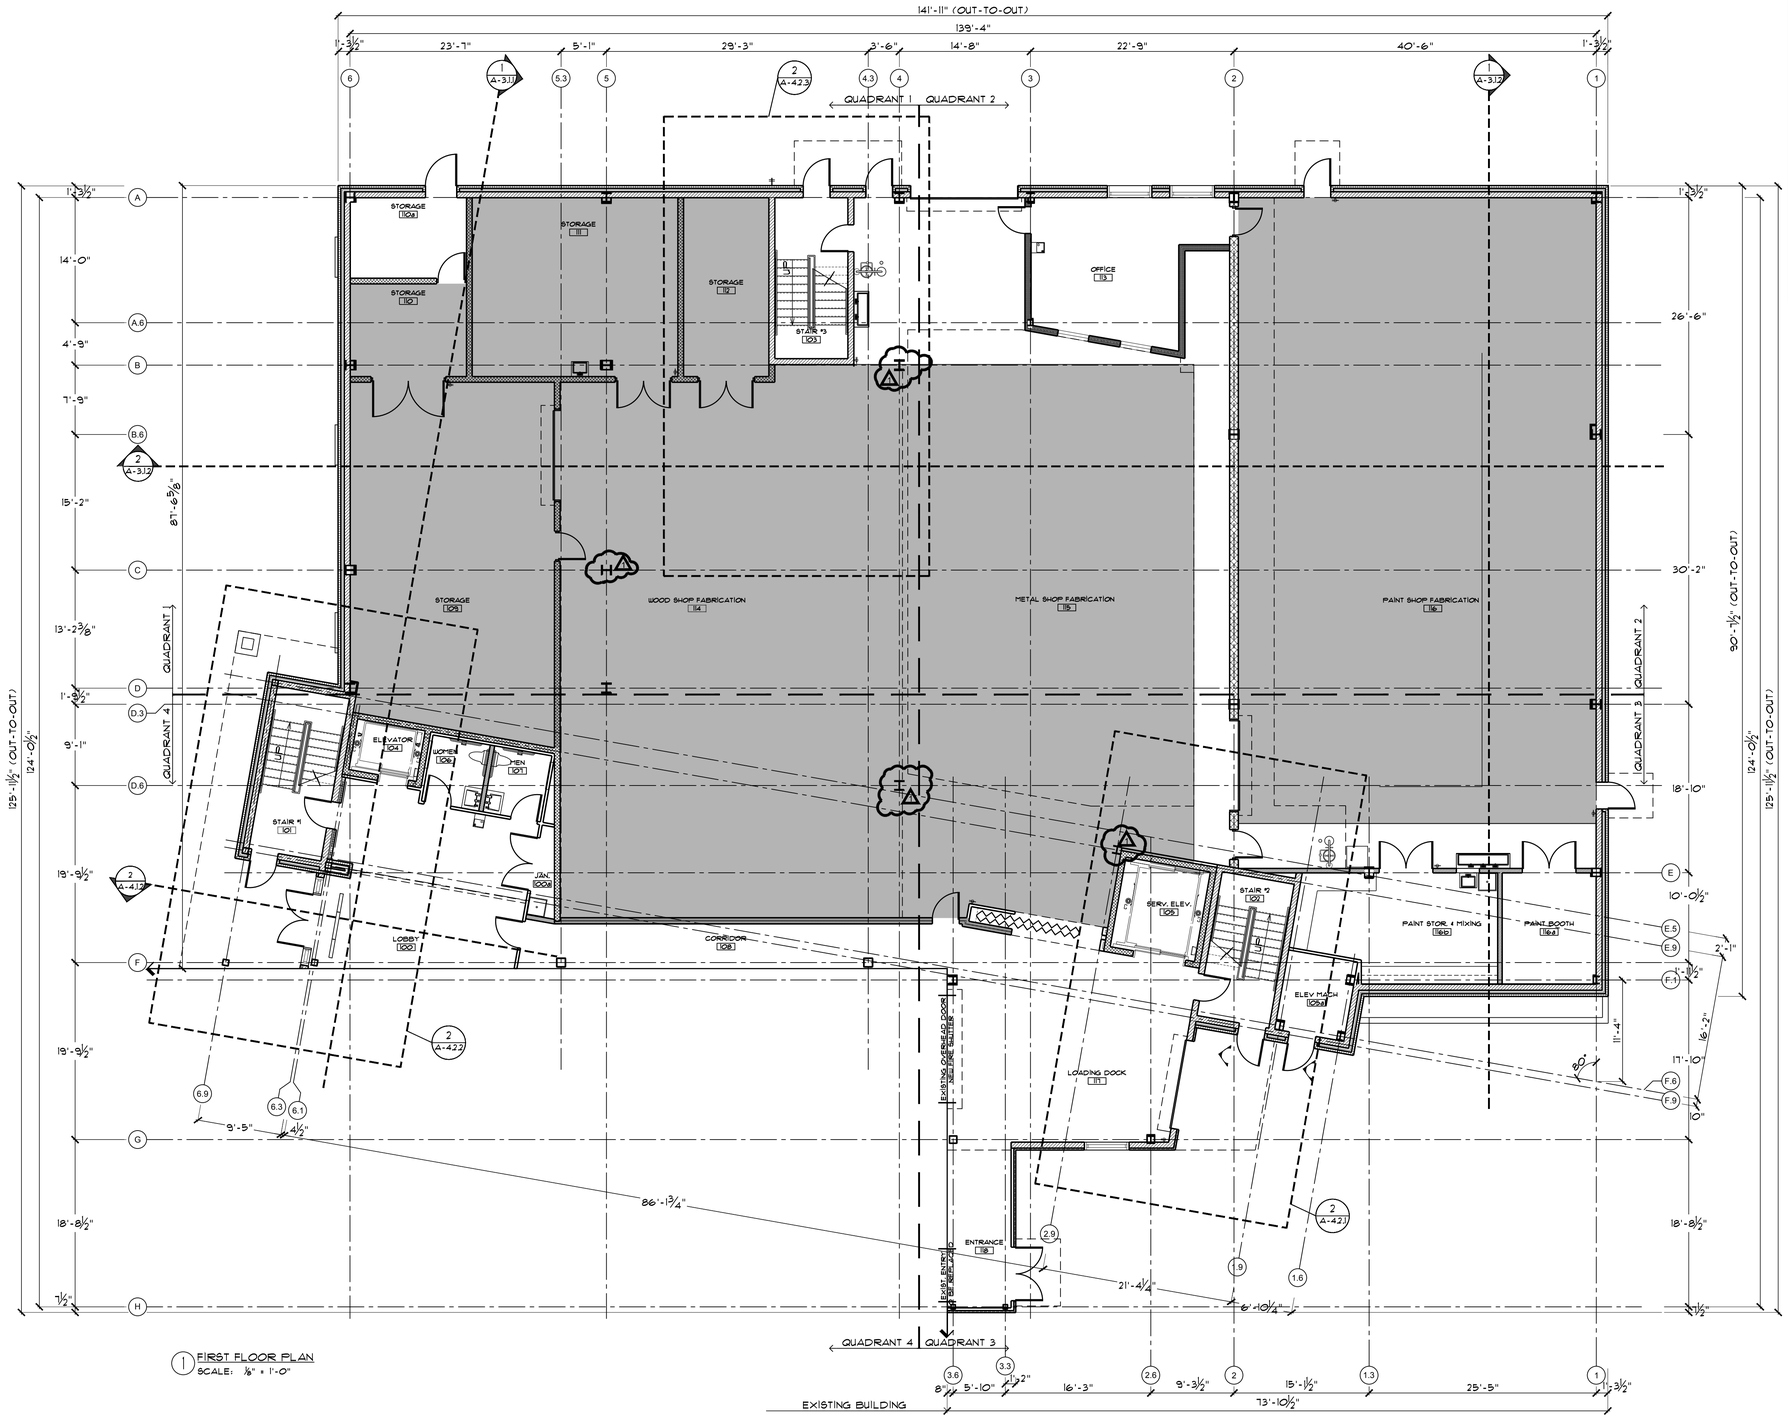

1 FIRST FLOOR PLAN
SCALE: ⅛" = 1'-0"

LEGEND

NORTH

- 12" CMU
- 8" CMU
- BRICK VENEER
- METAL PANEL
- 8" METAL STUD
- 6" METAL STUD
- ACOUSTIC
- 3⅝" METAL STUD
- (2) 3⅝" METAL STUD
- DEPRESSED SLAB
- WALL TYPE #
- WINDOW
- CURTAIN WALL
- VISION PANEL
- DOOR NUMBER #
- FIRE EXTINGUISHER FE

1. DIMENSIONS ARE MEASURED TO ACTUAL MATERIAL SIZES, UNLESS OTHERWISE INDICATED
2. DOORS & WINDOWS ARE MEASURED TO ℄
3. ALL DIMENSIONS TO BE VERIFIED PRIOR TO EXCAVATION & CONSTRUCTION
4. THE ARCHITECT SHALL BE NOTIFIED IMMEDIATELY IF ANY DISCREPANCIES OR DEFICIENCIES EXIST.

KAPLAN GAUNT DESANTIS ARCHITECTS
241 Maple Avenue
Red Bank, NJ 07701
p: 732.842.8021
f: 732.747.7634
www.kgdarch.com
Edmund H. Gaunt, Jr., AIA
C5251
A Limited Liability Company

TWO RIVER THEATER COMPANY

LOTS 22, 22.01, 22.02, BLOCK 36
WEST STREET
RED BANK, NEW JERSEY

FIRST FLOOR PLAN

scale: as noted
do not scale drawings

drawn by: eib / lat / rcg
checked by: rfd / ehg

date	revision
2.14.18	Δ1 misc. adj.

2.1.18
2010-18
BID SET

A-1.0.1

Copyright 2018 Kaplan Gaunt DeSantis Architects, all rights reserved