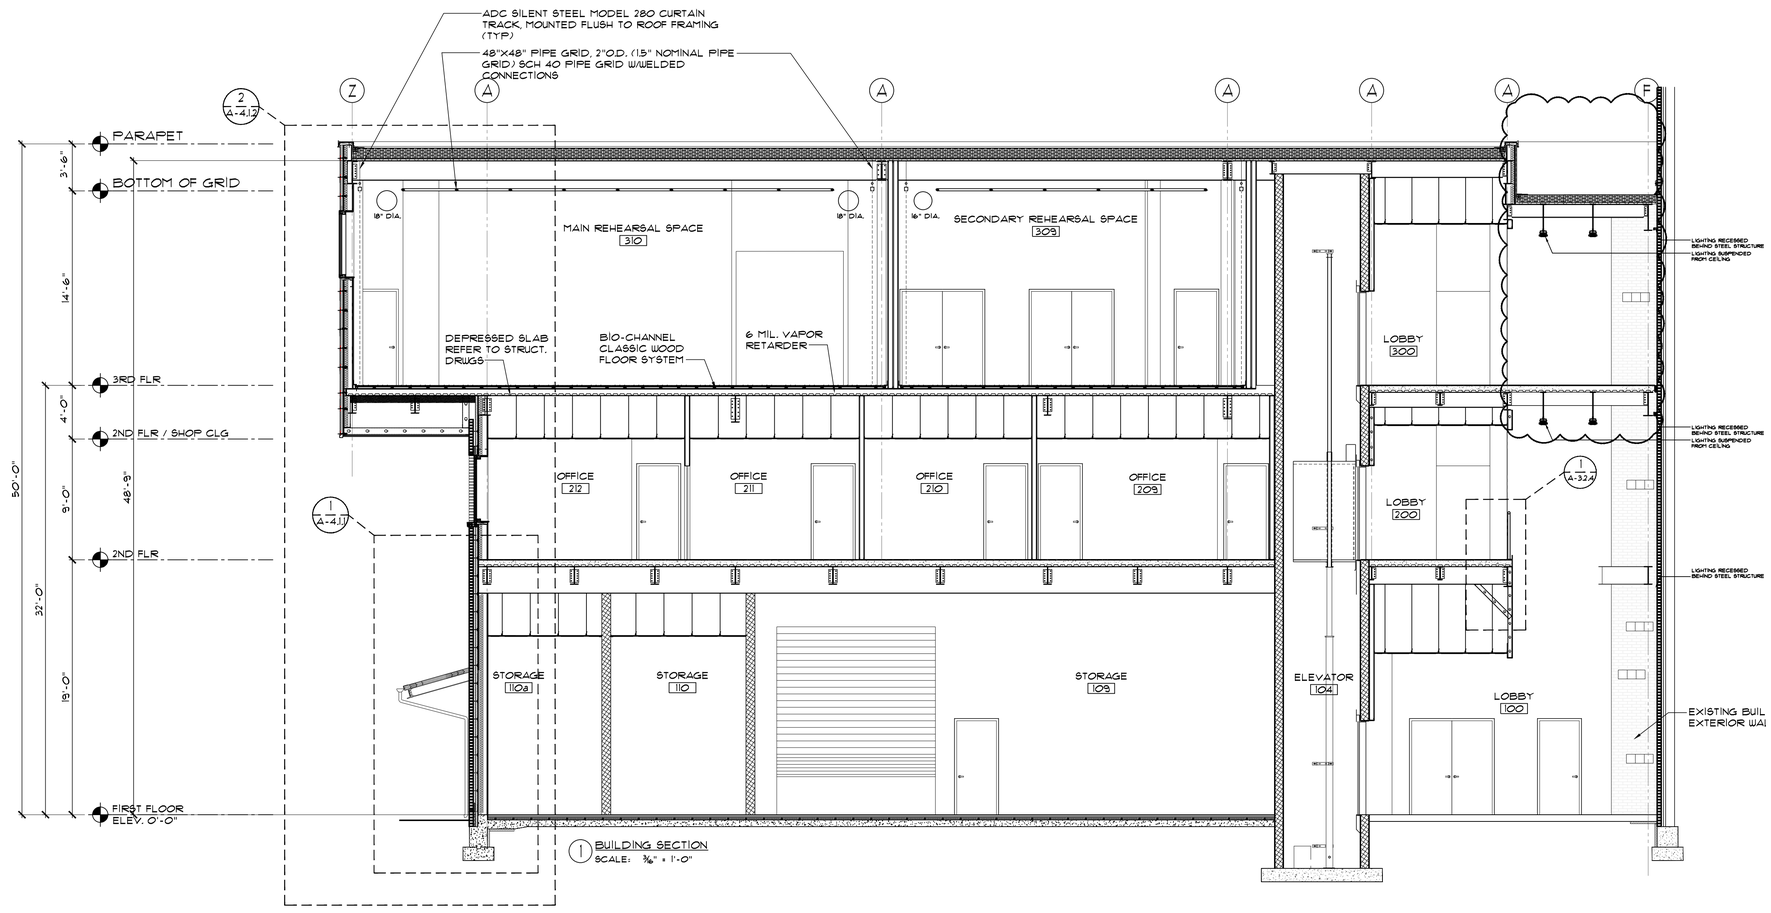

1 BUILDING SECTION
SCALE: 3/8" = 1'-0"

KAPLAN GAUNT DESANTIS
ARCHITECTS

241 Maple Avenue
Red Bank, NJ 07701

p: 732.842.8021
f: 732.747.7634
www.kgdarch.com

Edmund H. Gaunt, Jr., AIA
C5251

A Limited Liability Company

TWO RIVER THEATER COMPANY

LOTS 22, 22.01, 22.02, BLOCK 36
WEST STREET
RED BANK, NEW JERSEY

BUILDING SECTIONS

checked by: rfd / ehg
drawn by: eib / lat / rcg
scale: as noted
do not scale drawings

date	revision
7.23.18	conformed set

2.1.18 | 2010-18
BID SET

A-3.1.1

Copyright 2018 Kaplan Gaunt DeSantis Architects, all rights reserved