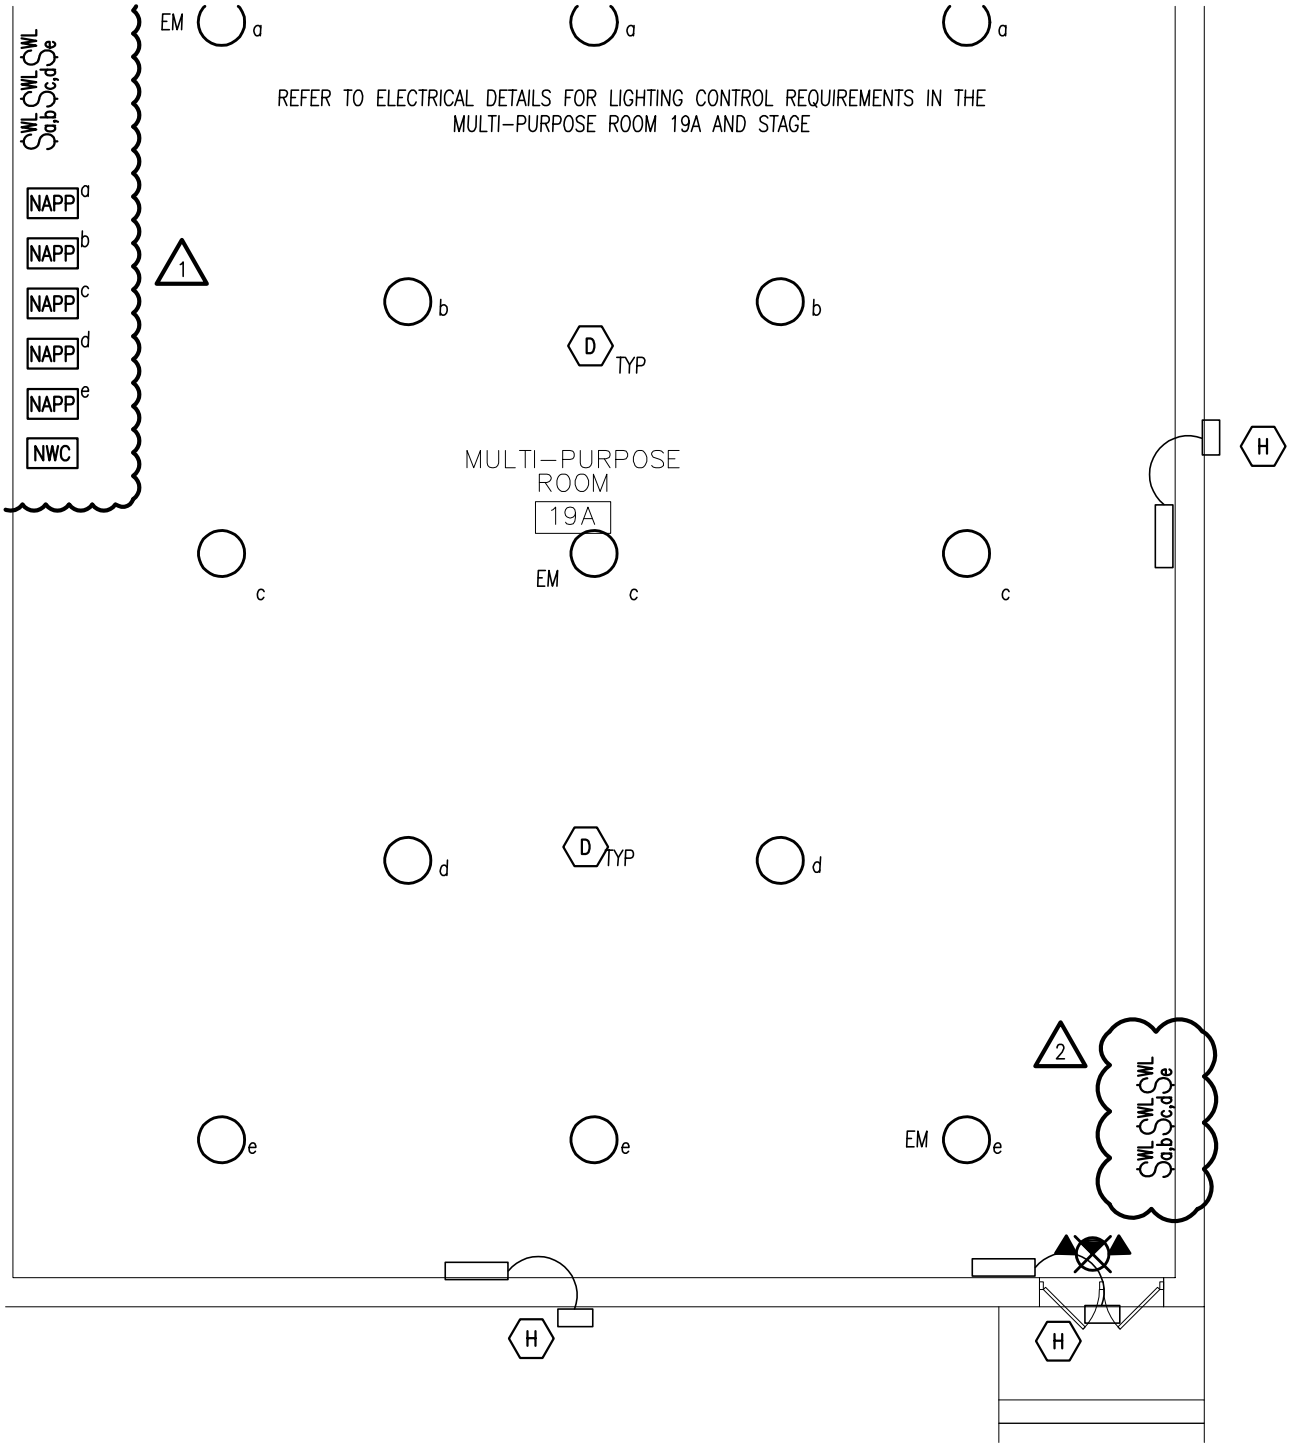

FIRST FLOOR LIGHTING PLAN

SCALE:N.T.S.

1

ADDENDUM #3
FOR DWG E2.3
DRAWING NAME

FACILITY UPGRADES AT:
BELLEVILLE ELEMENTARY SCHOOL #4
30 MAGNOLIA STREET
BELLEVILLE, NJ 07109
BELLEVILLE PUBLIC SCHOOL DISTRICT,
BOARD OF EDUCATION

DATE 10-02-18

SCALE AS NOTED

SHEET No. SKE-01

PROJECT # 3321

di cara | rubino
architects
30 galesi drive
wayne, nj 07470
tel 973.256.0202 [] fax 973.256.0227