LEGEND

NO CEILING

GYPSUM BOARD CEILING

24"X24" ACOUSTIC CEILING (ACOUSTIC GYPSUM BOARD IN WOOD SHOP ONLY)

48"X48" PIPE GRID

ACCESS DOORS
IN GYPSUM BOARD CEILINGS SHALL BE KARP "KATR" RECESSED FIRE RESISTANT CEILING DOOR FITTED WITH ZERO INTERNATIONAL 1415 ACOUSTIC SEAL. APPLY RATED CEILING MATERIAL TO MATCH ADJACENT CEILING & MAINTAIN CONTINUITY OF ASSEMBLY

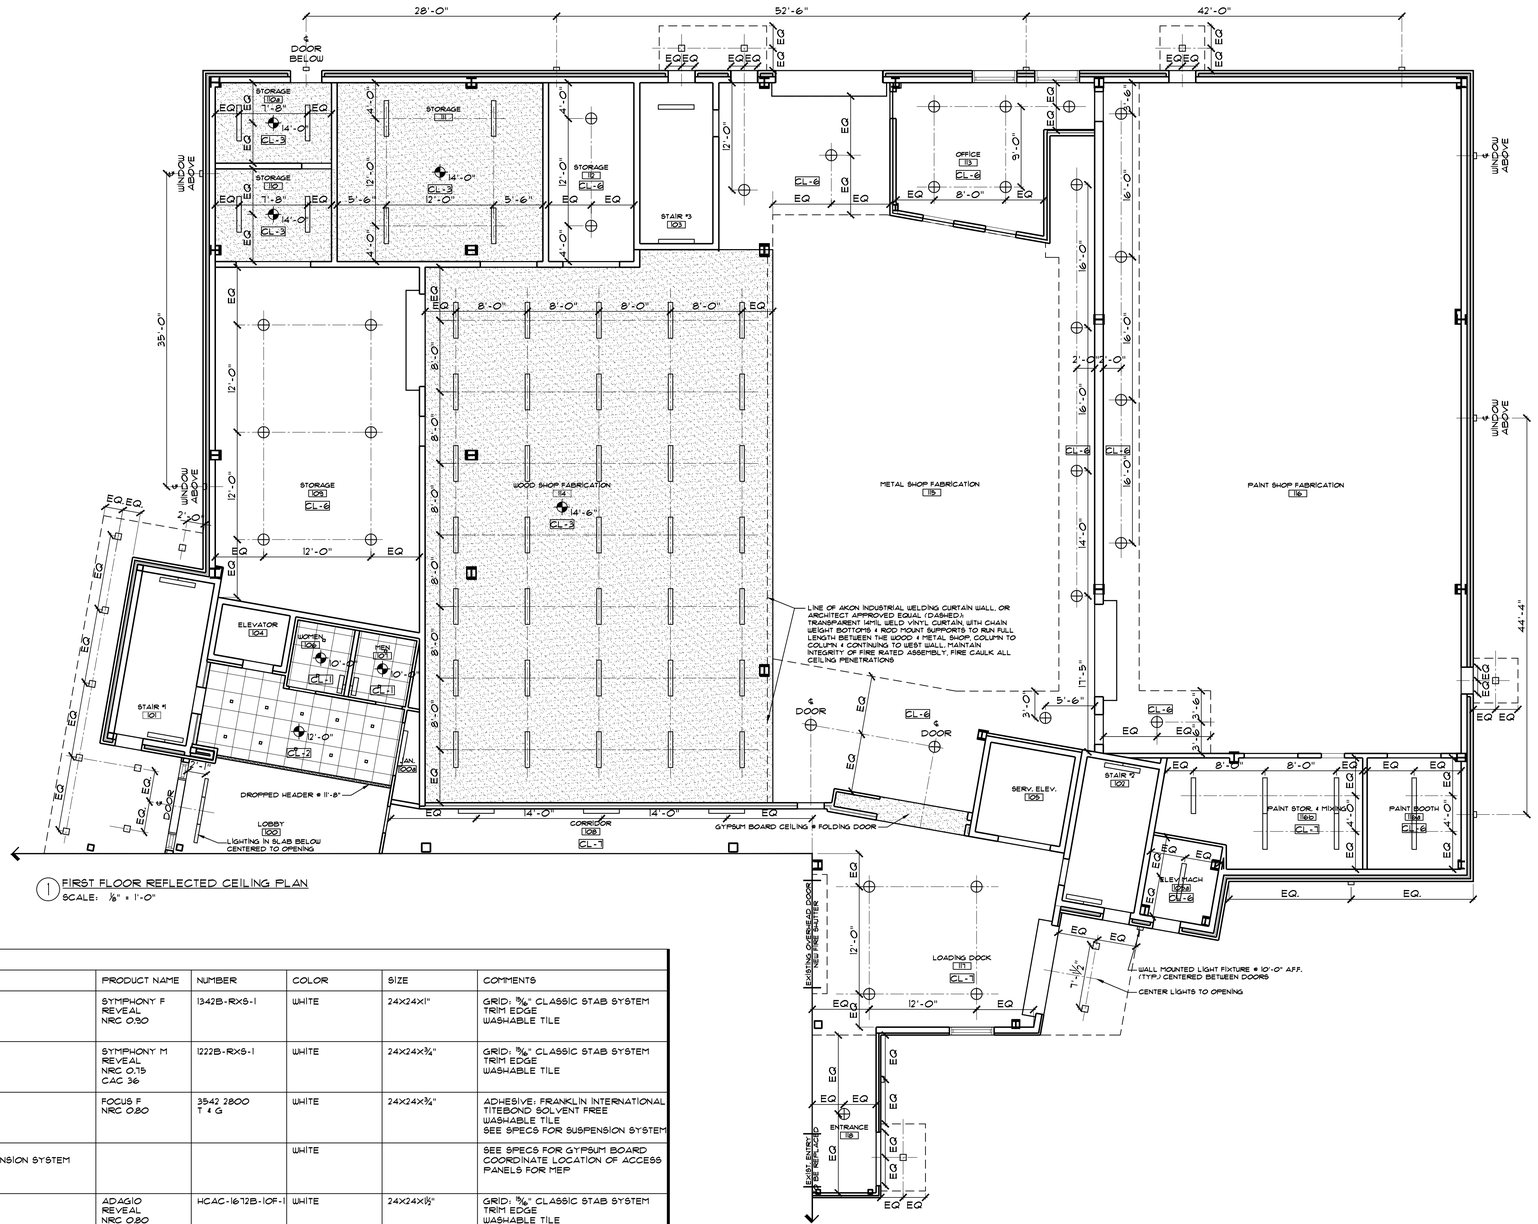

1 FIRST FLOOR REFLECTED CEILING PLAN
SCALE: 1/8" = 1'-0"

LEGEND

CODE	DESCRIPTION	MANUFACTURER	PRODUCT NAME	NUMBER	COLOR	SIZE	COMMENTS
CL-1	ACOUSTIC CEILING PANEL	PERFORMA / CTC	SYMPHONY F REVEAL NRC 0.90	1342B-RXS-1	WHITE	24X24X1"	GRID: 9/16" CLASSIC STAB SYSTEM TRIM EDGE WASHABLE TILE
CL-2	ACOUSTIC CEILING PANEL	PERFORMA / CTC	SYMPHONY M REVEAL NRC 0.75 CAC 36	1222B-RXS-1	WHITE	24X24X3/4"	GRID: 9/16" CLASSIC STAB SYSTEM TRIM EDGE WASHABLE TILE
CL-3	DIRECT ATTACH ACOUSTIC PANEL ON GYPSUM BOARD W/ACOUSTICAL SUSPENSION SYSTEM	ECOPHON / CTC	FOCUS F NRC 0.80	3542 2800 T & G	WHITE	24X24X3/4"	ADHESIVE: FRANKLIN INTERNATIONAL TITEBOND SOLVENT FREE WASHABLE TILE SEE SPECS FOR SUSPENSION SYSTEM
CL-4	GYPSUM BOARD ON STANDARD SUSPENSION SYSTEM	CERTAINTEED STANDARD SUSPENSION SYSTEM			WHITE		SEE SPECS FOR GYPSUM BOARD COORDINATE LOCATION OF ACCESS PANELS FOR MEP
CL-5	ACOUSTIC CEILING TILE	PERFORMA / CTC	ADAGIO REVEAL NRC 0.80 HIGH CAC	HCAC-1672B-10F-1	WHITE	24X24X5/8"	GRID: 9/16" CLASSIC STAB SYSTEM TRIM EDGE WASHABLE TILE
CL-6	OPEN TO STRUCTURE ABOVE ALL STRUCTURE TO BE COATED W/ FIRE RESISTANT MATERIAL SEE FIRE PROTECTION PLANS FOR FIRE RESISTANT COATING				OWNER SELECTED		SEE SPECIFICATIONS FIRE RESISTANT MATERIAL ONLY REQUIRED @ BOTTOM OF ROOF DECK ALL OTHER STEEL TO BE COATED
CL-7	SAME AS CL-6 W/ACOUSTIC COATING SEE FIRE PROTECTION PLANS FOR FIRE RESISTANT COATING				OWNER SELECTED		SEE SPECIFICATIONS FIRE RESISTANT MATERIAL ONLY REQUIRED @ BOTTOM OF ROOF DECK ALL OTHER STEEL TO BE COATED

KAPLAN GAUNT DESANTIS ARCHITECTS
241 Maple Avenue
Red Bank, NJ 07701
p: 732.842.8021
f: 732.747.7634
www.kgdarch.com
Edmund H. Gaunt, Jr., AIA
C5251
A Limited Liability Company

TWO RIVER THEATER COMPANY

LOTS 22, 22.01, 22.02, BLOCK 36
WEST STREET
RED BANK, NEW JERSEY

FIRST FLOOR REFLECTED CEILING PLAN

scale: as noted
do not scale drawings
drawn by elb / lat / rcg
checked by rfd / ehg

date	revision

2.1.18
2010-18
BID SET
A-1.4.1

Copyright 2018 Kaplan Gaunt DeSantis Architects, all rights reserved