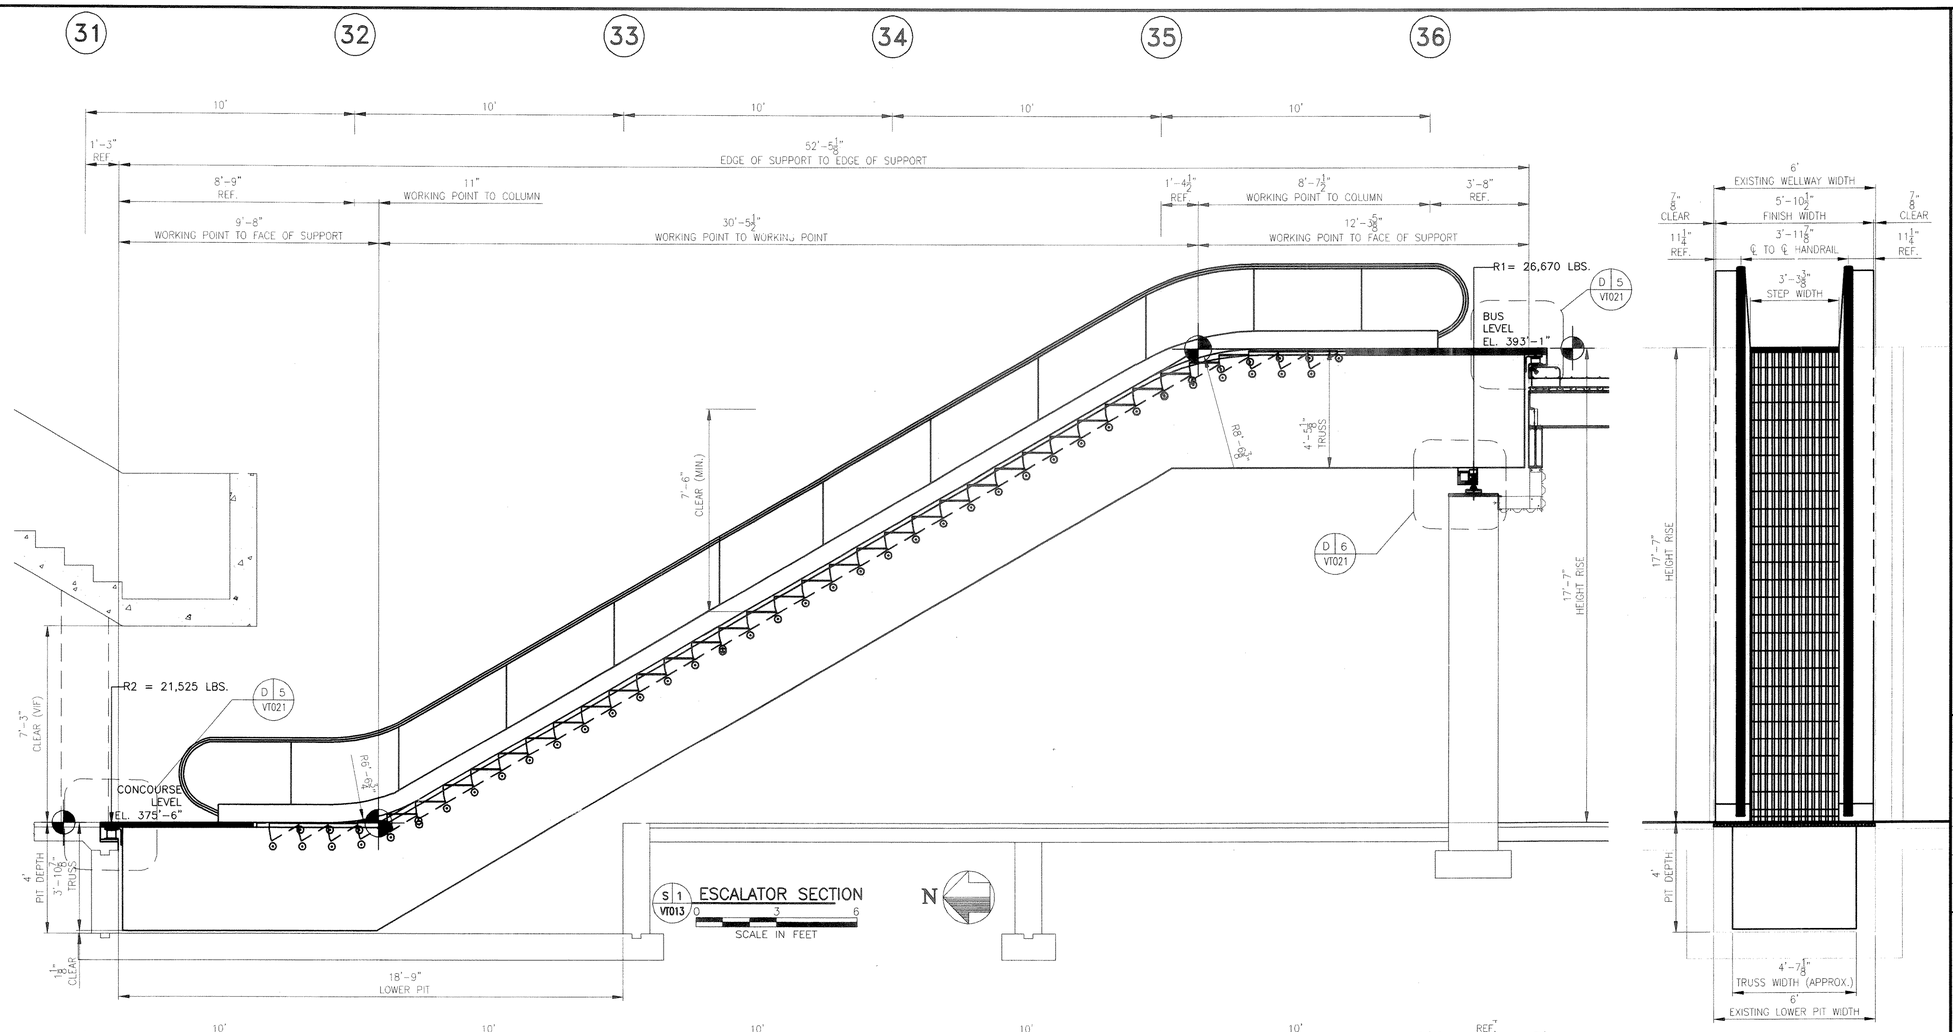

PORT AUTHORITY
TRANS-HUDSON CORPORATION

GANNETT FLEMING, P.C.
ENGINEERS AND ARCHITECTS

JOHN D. ZURO
N.J. Professional Engineer # 24GE03967100

No.	Date	Revision	Approved

ENGINEERING DEPARTMENT

JOURNAL SQUARE TRANSPORTATION CENTER

MECHANICAL

Title

BUS TERMINAL ESCALATOR REPLACEMENT

ESCALATOR No. 9 ENLARGED PLAN AND SECTIONS

This drawing subject to conditions in contract. All inventions, ideas, designs and methods herein are reserved to Port Authority and may not be used without its written consent.

All recipients of Contract documents, including bidders and those who do not bid and their prospective subcontractors and suppliers who may receive all or part of the Contract documents from them or others thereby shall comply with all rules and regulations for secure and appropriate disposal of the Contract documents to prevent further disclosure of the information contained in the documents. Secure and appropriate disposal includes methods of document destruction such as shredding or arrangements with refuse handlers that ensure that third persons will not have access to the documents' contents either before, during, or after disposal. Documents may also be returned for disposal purposes to the Contract Desk on the 3rd Floor, 3 Gateway Center, Newark NJ 07102 or the office of the Director of Procurement, One Madison Avenue, 7th Floor, New York NY 10010.

S. STEINER	S. STEINER	S. FITZGERALD
Designed by	Drawn by	Checked by

Date 11/17/2008

Contract Number PAT-214.004

Drawing Number VT013

PID# 07957000