DOOR AND FRAME SCHEDULE

DOOR								FRAME						FIRE RATING MARKINGS			
ROOM LOCATION	TAG NO.	DR. TYPE	SIZE WD	SIZE HGT	SIZE THK	MATL	GLAZING TYPE	FRM. TYPE	MATL	SIDELITE GLAZING	DETAILS (SEE SHEET A-903) HEAD	JAMB	SILL	DOOR	SIDELIGHT	HRDWR SET NO	NOTES
THIRD FLOOR – LEVEL 03																	
STAIR 1	1-03	D1	3'-0"	7'-0"	1-3/4"	HM	–	F1	HM	–	F20 (B)	F20 (A)	⟨F⟩	90 MIN	–	9.0	PH; SCL;
STAIR 2	2-03	D3	3'-0"	7'-0"	4"	FRA	GL-08	F3	FRA	–	A12 (A)	A12 (B)	N16	90 MIN	–	11.0	PH; SCL; FRA
STAIR 3	3-03	D1	3'-0"	7'-0"	1-3/4"	HM	–	F1	HM	–	F20 (B)	F20 (A)	⟨F⟩	90 MIN	–	9.0	PH; SCL;
ELEC ROOM	321	D1	3'-0"	7'-0"	1-3/4"	HM	–	F1	HM	–	A4 (B)	A4 (A)	⟨F⟩	20 MIN	–	22.0	SCL;
TRASH	351	D1	3'-0"	7'-0"	1-3/4"	HM	–	F1	HM	–	A4 (B)	A4 (A)	⟨F⟩	45 MIN	–	14.0	SCL;
JC	351A	D1	3'-0"	7'-0"	1-3/4"	HM	–	F1	HM	–	A4 (B)	A4 (A)	⟨F⟩	45 MIN		22.0	SCL;
ELEC ROOM	352	D1	3'-0"	7'-0"	1-3/4"	HM	–	F1	HM	–	A4 (B)	A4 (A)	⟨F⟩	20 MIN	–	22.0	SCL;
QUIET STUDY 1	353	D6	3'-0"	7'-0"	1-3/4"	WD	GL-03	F4	HM	GL-04	A4 (B) J4 (B)	A4 (A) J4(A)&E4	⟨F⟩@DR N4	20 MIN	45 MIN	28.0	SCL;
QUIET STUDY 2	355	D6	3'-0"	7'-0"	1-3/4"	WD	GL-03	F2	HM	GL-04	A4 (B) J4 (B)	A4 (A) J4(A)&E4	⟨F⟩@DR N4	20 MIN	45 MIN	28.0	SCL;
DATA ROOM	357	D1	3'-0"	7'-0"	1-3/4"	HM	–	F1	HM	–	A4 (B)	A4 (A)	⟨F⟩	20 MIN	–	29.0	IEL; SCL;
RES. SUITE #311																	
BEDROOM A	A	D1	3'-0"	7'-0"	1-3/4"	WD	–	F1	HM	–	A4 (B)	A4 (A)	⟨F⟩	NR		32.0	
BDRM A CLOSET	A.1	D1	3'-0"	7'-0"	1-3/4"	WD	–	F1	HM	–	A4 (B)	A4 (A)	⟨F⟩	NR		34.0	
BDRM A CLOSET	A.2	D1	3'-0"	7'-0"	1-3/4"	WD	–	F1	HM	–	A4 (B)	A4 (A)	⟨F⟩	NR		34.0	
BEDROOM B	B	D1	3'-0"	7'-0"	1-3/4"	WD	–	F1	HM	–	A4 (B)	A4 (A)	⟨F⟩	NR		32.0	
BDRM B CLOSET	B.1	D1	3'-0"	7'-0"	1-3/4"	WD	–	F1	HM	–	A4 (B)	A4 (A)	⟨F⟩	NR		34.0	
BDRM B CLOSET	B.2	D1	3'-0"	7'-0"	1-3/4"	WD	–	F1	HM	–	A4 (B)	A4 (A)	⟨F⟩	NR		34.0	
VESTIBULE	C	D1	3'-0"	7'-0"	1-3/4"	WD	–	F1	HM	–	A4 (B)	A4 (A)	⟨F⟩	20 MIN	–	30.0	IEL; SCL.;
BATHROOM	D	D1	3'-0"	7'-0"	1-3/4"	WD	–	F1	HM	–	A4 (B)	A4 (A)	⟨F⟩	NR		33.0	
RES. SUITE #312																	
BEDROOM A	A	D1	3'-0"	7'-0"	1-3/4"	WD	–	F1	HM	–	A4 (B)	A4 (A)	⟨F⟩	NR		32.0	
BDRM A CLOSET	A.1	D1	3'-0"	7'-0"	1-3/4"	WD	–	F1	HM	–	A4 (B)	A4 (A)	⟨F⟩	NR		34.0	
BDRM A CLOSET	A.2	D1	3'-0"	7'-0"	1-3/4"	WD	–	F1	HM	–	A4 (B)	A4 (A)	⟨F⟩	NR		34.0	
BEDROOM B	B	D1	3'-0"	7'-0"	1-3/4"	WD	–	F1	HM	–	A4 (B)	A4 (A)	⟨F⟩	NR		32.0	
BDRM B CLOSET	B.1	D1	3'-0"	7'-0"	1-3/4"	WD	–	F1	HM	–	A4 (B)	A4 (A)	⟨F⟩	NR		34.0	
BDRM B CLOSET	B.2	D1	3'-0"	7'-0"	1-3/4"	WD	–	F1	HM	–	A4 (B)	A4 (A)	⟨F⟩	NR		34.0	
VESTIBULE	C	D1	3'-0"	7'-0"	1-3/4"	WD	–	F1	HM	–	A4 (B)	A4 (A)	⟨F⟩	20 MIN	–	30.0	IEL; SCL.;
BATHROOM	D	D1	3'-0"	7'-0"	1-3/4"	WD	–	F1	HM	–	A4 (B)	A4 (A)	⟨F⟩	NR		33.0	
RES. SUITE #313																	
BEDROOM A	A	D1	3'-0"	7'-0"	1-3/4"	WD	–	F1	HM	–	A4 (B)	A4 (A)	⟨F⟩	NR		32.0	
BDRM A CLOSET	A.1	D1	3'-0"	7'-0"	1-3/4"	WD	–	F1	HM	–	A4 (B)	A4 (A)	⟨F⟩	NR		34.0	
BDRM A CLOSET	A.2	D1	3'-0"	7'-0"	1-3/4"	WD	–	F1	HM	–	A4 (B)	A4 (A)	⟨F⟩	NR		34.0	
BEDROOM B	B	D1	3'-0"	7'-0"	1-3/4"	WD	–	F1	HM	–	A4 (B)	A4 (A)	⟨F⟩	NR		32.0	
BDRM B CLOSET	B.1	D1	3'-0"	7'-0"	1-3/4"	WD	–	F1	HM	–	A4 (B)	A4 (A)	⟨F⟩	NR		34.0	
BDRM B CLOSET	B.2	D1	3'-0"	7'-0"	1-3/4"	WD	–	F1	HM	–	A4 (B)	A4 (A)	⟨F⟩	NR		34.0	
VESTIBULE	C	D1	3'-0"	7'-0"	1-3/4"	WD	–	F1	HM	–	A4 (B)	A4 (A)	⟨F⟩	20 MIN	–	30.0	IEL; SCL.;
BATHROOM	D	D1	3'-0"	7'-0"	1-3/4"	WD	–	F1	HM	–	A4 (B)	A4 (A)	⟨F⟩	NR		33.0	
RES. SUITE #314																	
BEDROOM A	A	D1	3'-0"	7'-0"	1-3/4"	WD	–	F1	HM	–	A4 (B)	A4 (A)	⟨F⟩	NR		32.0	
BDRM A CLOSET	A.1	D1	3'-0"	7'-0"	1-3/4"	WD	–	F1	HM	–	A4 (B)	A4 (A)	⟨F⟩	NR		34.0	
BDRM A CLOSET	A.2	D1	3'-0"	7'-0"	1-3/4"	WD	–	F1	HM	–	A4 (B)	A4 (A)	⟨F⟩	NR		34.0	
BEDROOM B	B	D1	3'-0"	7'-0"	1-3/4"	WD	–	F1	HM	–	A4 (B)	A4 (A)	⟨F⟩	NR		32.0	
BDRM B CLOSET	B.1	D1	3'-0"	7'-0"	1-3/4"	WD	–	F1	HM	–	A4 (B)	A4 (A)	⟨F⟩	NR		34.0	
BDRM B CLOSET	B.2	D1	3'-0"	7'-0"	1-3/4"	WD	–	F1	HM	–	A4 (B)	A4 (A)	⟨F⟩	NR		34.0	
VESTIBULE	C	D1	3'-0"	7'-0"	1-3/4"	WD	–	F1	HM	–	A4 (B)	A4 (A)	⟨F⟩	20 MIN	–	30.0	IEL; SCL.;
BATHROOM	D	D1	3'-0"	7'-0"	1-3/4"	WD	–	F1	HM	–	A4 (B)	A4 (A)	⟨F⟩	NR		33.0	
RES. SUITE #315																	
BEDROOM A	A	D1	3'-0"	7'-0"	1-3/4"	WD	–	F1	HM	–	A4 (B)	A4 (A)	⟨F⟩	NR		32.0	
BDRM A CLOSET	A.1	D1	3'-0"	7'-0"	1-3/4"	WD	–	F1	HM	–	A4 (B)	A4 (A)	⟨F⟩	NR		34.0	
BDRM A CLOSET	A.2	D1	3'-0"	7'-0"	1-3/4"	WD	–	F1	HM	–	A4 (B)	A4 (A)	⟨F⟩	NR		34.0	
BEDROOM B	B	D1	3'-0"	7'-0"	1-3/4"	WD	–	F1	HM	–	A4 (B)	A4 (A)	⟨F⟩	NR		32.0	
BDRM B CLOSET	B.1	D1	3'-0"	7'-0"	1-3/4"	WD	–	F1	HM	–	A4 (B)	A4 (A)	⟨F⟩	NR		34.0	
BDRM B CLOSET	B.2	D1	3'-0"	7'-0"	1-3/4"	WD	–	F1	HM	–	A4 (B)	A4 (A)	⟨F⟩	NR		34.0	
VESTIBULE	C	D1	3'-0"	7'-0"	1-3/4"	WD	–	F1	HM	–	A4 (B)	A4 (A)	⟨F⟩	20 MIN	–	30.0	IEL; SCL.;
BATHROOM	D	D1	3'-0"	7'-0"	1-3/4"	WD	–	F1	HM	–	A4 (B)	A4 (A)	⟨F⟩	NR		33.0	
RES. SUITE #316																	
BEDROOM A	A	D1	3'-0"	7'-0"	1-3/4"	WD	–	F1	HM	–	A4 (B)	A4 (A)	⟨F⟩	NR		32.0	
BDRM A CLOSET	A.1	D1	3'-0"	7'-0"	1-3/4"	WD	–	F1	HM	–	A4 (B)	A4 (A)	⟨F⟩	NR		34.0	
BDRM A CLOSET	A.2	D1	3'-0"	7'-0"	1-3/4"	WD	–	F1	HM	–	A4 (B)	A4 (A)	⟨F⟩	NR		34.0	
BEDROOM B	B	D1	3'-0"	7'-0"	1-3/4"	WD	–	F1	HM	–	A4 (B)	A4 (A)	⟨F⟩	NR		32.0	
BDRM B CLOSET	B.1	D1	3'-0"	7'-0"	1-3/4"	WD	–	F1	HM	–	A4 (B)	A4 (A)	⟨F⟩	NR		34.0	
BDRM B CLOSET	B.2	D1	3'-0"	7'-0"	1-3/4"	WD	–	F1	HM	–	A4 (B)	A4 (A)	⟨F⟩	NR		34.0	
VESTIBULE	C	D1	3'-0"	7'-0"	1-3/4"	WD	–	F1	HM	–	A4 (B)	A4 (A)	⟨F⟩	20 MIN	–	30.0	IEL; SCL.;
BATHROOM	D	D1	3'-0"	7'-0"	1-3/4"	WD	–	F1	HM	–	A4 (B)	A4 (A)	⟨F⟩	NR		33.0	
RES. SUITE #331																	
BEDROOM A	A	D1	3'-0"	7'-0"	1-3/4"	WD	–	F1	HM	–	A4 (B)	A4 (A)	⟨F⟩	NR		32.0	
BDRM A CLOSET	A.1	D1	3'-0"	7'-0"	1-3/4"	WD	–	F1	HM	–	A4 (B)	A4 (A)	⟨F⟩	NR		34.0	
BDRM A CLOSET	A.2	D1	3'-0"	7'-0"	1-3/4"	WD	–	F1	HM	–	A4 (B)	A4 (A)	⟨F⟩	NR		34.0	
BEDROOM B	B	D1	3'-0"	7'-0"	1-3/4"	WD	–	F1	HM	–	A4 (B)	A4 (A)	⟨F⟩	NR		32.0	
BDRM B CLOSET	B.1	D1	3'-0"	7'-0"	1-3/4"	WD	–	F1	HM	–	A4 (B)	A4 (A)	⟨F⟩	NR		34.0	
BDRM B CLOSET	B.2	D1	3'-0"	7'-0"	1-3/4"	WD	–	F1	HM	–	A4 (B)	A4 (A)	⟨F⟩	NR		34.0	
VESTIBULE	C	D1	3'-0"	7'-0"	1-3/4"	WD	–	F1	HM	–	A4 (B)	A4 (A)	⟨F⟩	20 MIN	–	30.0	IEL; SCL.;
BATHROOM	D	D1	3'-0"	7'-0"	1-3/4"	WD	–	F1	HM	–	A4 (B)	A4 (A)	⟨F⟩	NR		33.0	
RES. SUITE #332																	
BEDROOM A	A	D1	3'-0"	7'-0"	1-3/4"	WD	–	F1	HM	–	A4 (B)	A4 (A)	⟨F⟩	NR		32.0	
BDRM A CLOSET	A.1	D1	3'-0"	7'-0"	1-3/4"	WD	–	F1	HM	–	A4 (B)	A4 (A)	⟨F⟩	NR		34.0	
BDRM A CLOSET	A.2	D1	3'-0"	7'-0"	1-3/4"	WD	–	F1	HM	–	A4 (B)	A4 (A)	⟨F⟩	NR		34.0	
BEDROOM B	B	D1	3'-0"	7'-0"	1-3/4"	WD	–	F1	HM	–	A4 (B)	A4 (A)	⟨F⟩	NR		32.0	
BDRM B CLOSET	B.1	D1	3'-0"	7'-0"	1-3/4"	WD	–	F1	HM	–	A4 (B)	A4 (A)	⟨F⟩	NR		34.0	
BDRM B CLOSET	B.2	D1	3'-0"	7'-0"	1-3/4"	WD	–	F1	HM	–	A4 (B)	A4 (A)	⟨F⟩	NR		34.0	
VESTIBULE	C	D1	3'-0"	7'-0"	1-3/4"	WD	–	F1	HM	–	A4 (B)	A4 (A)	⟨F⟩	20 MIN	–	30.0	IEL; SCL.;
BATHROOM	D	D1	3'-0"	7'-0"	1-3/4"	WD	–	F1	HM	–	A4 (B)	A4 (A)	⟨F⟩	NR		33.0	
RES. SUITE #333																	
BEDROOM A	A	D1	3'-0"	7'-0"	1-3/4"	WD	–	F1	HM	–	A4 (B)	A4 (A)	⟨F⟩	NR		32.0	
BDRM A CLOSET	A.1	D1	3'-0"	7'-0"	1-3/4"	WD	–	F1	HM	–	A4 (B)	A4 (A)	⟨F⟩	NR		34.0	
BDRM A CLOSET	A.2	D1	3'-0"	7'-0"	1-3/4"	WD	–	F1	HM	–	A4 (B)	A4 (A)	⟨F⟩	NR		34.0	
BEDROOM B	B	D1	3'-0"	7'-0"	1-3/4"	WD	–	F1	HM	–	A4 (B)	A4 (A)	⟨F⟩	NR		32.0	
BDRM B CLOSET	B.1	D1	3'-0"	7'-0"	1-3/4"	WD	–	F1	HM	–	A4 (B)	A4 (A)	⟨F⟩	NR		34.0	
BDRM B CLOSET	B.2	D1	3'-0"	7'-0"	1-3/4"	WD	–	F1	HM	–	A4 (B)	A4 (A)	⟨F⟩	NR		34.0	
VESTIBULE	C	D1	3'-0"	7'-0"	1-3/4"	WD	–	F1	HM	–	A4 (B)	A4 (A)	⟨F⟩	20 MIN	–	30.0	IEL; SCL.;
BATHROOM	D	D1	3'-0"	7'-0"	1-3/4"	WD	–	F1	HM	–	A4 (B)	A4 (A)	⟨F⟩	NR		33.0	
RES. SUITE #334																	
BEDROOM A	A	D1	3'-0"	7'-0"	1-3/4"	WD	–	F1	HM	–	A4 (B)	A4 (A)	⟨F⟩	NR		32.0	
BDRM A CLOSET	A.1	D1	3'-0"	7'-0"	1-3/4"	WD	–	F1	HM	–	A4 (B)	A4 (A)	⟨F⟩	NR		34.0	
BDRM A CLOSET	A.2	D1	3'-0"	7'-0"	1-3/4"	WD	–	F1	HM	–	A4 (B)	A4 (A)	⟨F⟩	NR		34.0	
BEDROOM B	B	D1	3'-0"	7'-0"	1-3/4"	WD	–	F1	HM	–	A4 (B)	A4 (A)	⟨F⟩	NR		32.0	
BDRM B CLOSET	B.1	D1	3'-0"	7'-0"	1-3/4"	WD	–	F1	HM	–	A4 (B)	A4 (A)	⟨F⟩	NR		34.0	
BDRM B CLOSET	B.2	D1	3'-0"	7'-0"	1-3/4"	WD	–	F1	HM	–	A4 (B)	A4 (A)	⟨F⟩	NR		34.0	
VESTIBULE	C	D1	3'-0"	7'-0"	1-3/4"	WD	–	F1	HM	–	A4 (B)	A4 (A)	⟨F⟩	20 MIN	–	30.0	IEL; SCL.;
BATHROOM	D	D1	3'-0"	7'-0"	1-3/4"	WD	–	F1	HM	–	A4 (B)	A4 (A)	⟨F⟩	NR		33.0	
RES. SUITE #335																	
BEDROOM A	A	D1	3'-0"	7'-0"	1-3/4"	WD	–	F1	HM	–	A4 (B)	A4 (A)	⟨F⟩	NR		32.0	
BDRM A CLOSET	A.1	D1	3'-0"	7'-0"	1-3/4"	WD	–	F1	HM	–	A4 (B)	A4 (A)	⟨F⟩	NR		34.0	
BDRM A CLOSET	A.2	D1	3'-0"	7'-0"	1-3/4"	WD	–	F1	HM	–	A4 (B)	A4 (A)	⟨F⟩	NR		34.0	
BEDROOM B	B	D1	3'-0"	7'-0"	1-3/4"	WD	–	F1	HM	–	A4 (B)	A4 (A)	⟨F⟩	NR		32.0	
BDRM B CLOSET	B.1	D1	3'-0"	7'-0"	1-3/4"	WD	–	F1	HM	–	A4 (B)	A4 (A)	⟨F⟩	NR		34.0	
BDRM B CLOSET	B.2	D1	3'-0"	7'-0"	1-3/4"	WD	–	F1	HM	–	A4 (B)	A4 (A)	⟨F⟩	NR		34.0	
VESTIBULE	C	D1	3'-0"	7'-0"	1-3/4"	WD	–	F1	HM	–	A4 (B)	A4 (A)	⟨F⟩	20 MIN	–	30.0	IEL; SCL.;
BATHROOM	D	D1	3'-0"	7'-0"	1-3/4"	WD	–	F1	HM	–	A4 (B)	A4 (A)	⟨F⟩	NR		33.0	
RES. SUITE #336																	
BEDROOM A	A	D1	3'-0"	7'-0"	1-3/4"	WD	–	F1	HM	–	A4 (B)	A4 (A)	⟨F⟩	NR		32.0	
BDRM A CLOSET	A.1	D1	3'-0"	7'-0"	1-3/4"	WD	–	F1	HM	–	A4 (B)	A4 (A)	⟨F⟩	NR		34.0	
BDRM A CLOSET	A.2	D1	3'-0"	7'-0"	1-3/4"	WD	–	F1	HM	–	A4 (B)	A4 (A)	⟨F⟩	NR		34.0	
BEDROOM B	B	D1	3'-0"	7'-0"	1-3/4"	WD	–	F1	HM	–	A4 (B)	A4 (A)	⟨F⟩	NR		32.0	
BDRM B CLOSET	B.1	D1	3'-0"	7'-0"	1-3/4"	WD	–	F1	HM	–	A4 (B)	A4 (A)	⟨F⟩	NR		34.0	
BDRM B CLOSET	B.2	D1	3'-0"	7'-0"	1-3/4"	WD	–	F1	HM	–	A4 (B)	A4 (A)	⟨F⟩	NR		34.0	
VESTIBULE	C	D1	3'-0"	7'-0"	1-3/4"	WD	–	F1	HM	–	A4 (B)	A4 (A)	⟨F⟩	20 MIN	–	30.0	IEL; SCL.;
BATHROOM	D	D1	3'-0"	7'-0"	1-3/4"	WD	–	F1	HM	–	A4 (B)	A4 (A)	⟨F⟩	NR		33.0	
RES. SUITE #337																	
BEDROOM A	A	D1	3'-0"	7'-0"	1-3/4"	WD	–	F1	HM	–	A4 (B)	A4 (A)	⟨F⟩	NR		32.0	
BDRM A CLOSET	A.1	D1	3'-0"	7'-0"	1-3/4"	WD	–	F1	HM	–	A4 (B)	A4 (A)	⟨F⟩	NR		34.0	
BDRM A CLOSET	A.2	D1	3'-0"	7'-0"	1-3/4"	WD	–	F1	HM	–	A4 (B)	A4 (A)	⟨F⟩	NR		34.0	
BEDROOM B	B	D1	3'-0"	7'-0"	1-3/4"	WD	–	F1	HM	–	A4 (B)	A4 (A)	⟨F⟩	NR		32.0	
BDRM B CLOSET	B.1	D1	3'-0"	7'-0"	1-3/4"	WD	–	F1	HM	–	A4 (B)	A4 (A)	⟨F⟩	NR		34.0	
BDRM B CLOSET	B.2	D1	3'-0"	7'-0"	1-3/4"	WD	–	F1	HM	–	A4 (B)	A4 (A)	⟨F⟩	NR		34.0	
VESTIBULE	C	D1	3'-0"	7'-0"	1-3/4"	WD	–	F1	HM	–	A4 (B)	A4 (A)	⟨F⟩	20 MIN	–	30.0	IEL; SCL.;
BATHROOM	D	D1	3'-0"	7'-0"	1-3/4"	WD	–	F1	HM	–	A4 (B)	A4 (A)	⟨F⟩	NR		33.0	
RES. SUITE #338																	
BEDROOM A	A	D1	3'-0"	7'-0"	1-3/4"	WD	–	F1	HM	–	A4 (B)	A4 (A)	⟨F⟩	NR		32.0	
BDRM A CLOSET	A.1	D1	3'-0"	7'-0"	1-3/4"	WD	–	F1	HM	–	A4 (B)	A4 (A)	⟨F⟩	NR		34.0	
BDRM A CLOSET	A.2	D1	3'-0"	7'-0"	1-3/4"	WD	–	F1	HM	–	A4 (B)	A4 (A)	⟨F⟩	NR		34.0	
BEDROOM B	B	D1	3'-0"	7'-0"	1-3/4"	WD	–	F1	HM	–	A4 (B)	A4 (A)	⟨F⟩	NR		32.0	
BDRM B CLOSET	B.1	D1	3'-0"	7'-0"	1-3/4"	WD	–	F1	HM	–	A4 (B)	A4 (A)	⟨F⟩	NR		34.0	
BDRM B CLOSET	B.2	D1	3'-0"	7'-0"	1-3/4"	WD	–	F1	HM	–	A4 (B)	A4 (A)	⟨F⟩	NR		34.0	
VESTIBULE	C	D1	3'-0"	7'-0"	1-3/4"	WD	–	F1	HM	–	A4 (B)	A4 (A)	⟨F⟩	20 MIN	–	30.0	IEL; SCL.;
BATHROOM	D	D1	3'-0"	7'-0"	1-3/4"	WD	–	F1	HM	–	A4 (B)	A4 (A)	⟨F⟩	NR		33.0	
RES. SUITE #361																	
BEDROOM A	A	D1	3'-0"	7'-0"	1-3/4"	WD	–	F1	HM	–	A4 (B)	A4 (A)	⟨F⟩	NR		32.0	
BDRM A CLOSET	A.1	D1	3'-0"	7'-0"	1-3/4"	WD	–	F1	HM	–	A4 (B)	A4 (A)	⟨F⟩	NR		34.0	
BDRM A CLOSET	A.2	D1	3'-0"	7'-0"	1-3/4"	WD	–	F1	HM	–	A4 (B)	A4 (A)	⟨F⟩	NR		34.0	
BEDROOM B	B	D1	3'-0"	7'-0"	1-3/4"	WD	–	F1	HM	–	A4 (B)	A4 (A)	⟨F⟩	NR		32.0	
BDRM B CLOSET	B.1	D1	3'-0"	7'-0"	1-3/4"	WD	–	F1	HM	–	A4 (B)	A4 (A)	⟨F⟩	NR		34.0	
BDRM B CLOSET	B.2	D1	3'-0"	7'-0"	1-3/4"	WD	–	F1	HM	–	A4 (B)	A4 (A)	⟨F⟩	NR		34.0	
VESTIBULE	C	D1	3'-0"	7'-0"	1-3/4"	WD	–	F1	HM	–	A4 (B)	A4 (A)	⟨F⟩	20 MIN	–	30.0	IEL; SCL.;
BATHROOM	D	D1	3'-0"	7'-0"	1-3/4"	WD	–	F1	HM	–	A4 (B)	A4 (A)	⟨F⟩	NR		33.0	
RES. SUITE #362																	
BEDROOM A	A	D1	3'-0"	7'-0"	1-3/4"	WD	–	F1	HM	–	A4 (B)	A4 (A)	⟨F⟩	NR		32.0	
BDRM A CLOSET	A.1	D1	3'-0"	7'-0"	1-3/4"	WD	–	F1	HM	–	A4 (B)	A4 (A)	⟨F⟩	NR		34.0	
BDRM A CLOSET	A.2	D1	3'-0"	7'-0"	1-3/4"	WD	–	F1	HM	–	A4 (B)	A4 (A)	⟨F⟩	NR		34.0	
BEDROOM B	B	D1	3'-0"	7'-0"	1-3/4"	WD	–	F1	HM	–	A4 (B)	A4 (A)	⟨F⟩	NR		32.0	
BDRM B CLOSET	B.1	D1	3'-0"	7'-0"	1-3/4"	WD	–	F1	HM	–	A4 (B)	A4 (A)	⟨F⟩	NR		34.0	
BDRM B CLOSET	B.2	D1	3'-0"	7'-0"	1-3/4"	WD	–	F1	HM	–	A4 (B)	A4 (A)	⟨F⟩	NR		34.0	
VESTIBULE	C	D1	3'-0"	7'-0"	1-3/4"	WD	–	F1	HM	–	A4 (B)	A4 (A)	⟨F⟩	20 MIN	–	30.0	IEL; SCL.;
BATHROOM	D	D1	3'-0"	7'-0"	1-3/4"	WD	–	F1	HM	–	A4 (B)	A4 (A)	⟨F⟩	NR		33.0	
RES. SUITE #363																	
BEDROOM A	A	D1	3'-0"	7'-0"	1-3/4"	WD	–	F1	HM	–	A4 (B)	A4 (A)	⟨F⟩	NR		32.0	
BDRM A CLOSET	A.1	D1	3'-0"	7'-0"	1-3/4"	WD	–	F1	HM	–	A4 (B)	A4 (A)	⟨F⟩	NR		34.0	
BDRM A CLOSET	A.2	D1	3'-0"	7'-0"	1-3/4"	WD	–	F1	HM	–	A4 (B)	A4 (A)	⟨F⟩	NR		34.0	
BEDROOM B	B	D1	3'-0"	7'-0"	1-3/4"	WD	–	F1	HM	–	A4 (B)	A4 (A)	⟨F⟩	NR		32.0	
BDRM B CLOSET	B.1	D1	3'-0"	7'-0"	1-3/4"	WD	–	F1	HM	–	A4 (B)	A4 (A)	⟨F⟩	NR		34.0	
BDRM B CLOSET	B.2	D1	3'-0"	7'-0"	1-3/4"	WD	–	F1	HM	–	A4 (B)	A4 (A)	⟨F⟩	NR		34.0	
VESTIBULE	C	D1	3'-0"	7'-0"	1-3/4"	WD	–	F1	HM	–	A4 (B)	A4 (A)	⟨F⟩	20 MIN	–	30.0	IEL; SCL.;
BATHROOM	D	D1	3'-0"	7'-0"	1-3/4"	WD	–	F1	HM	–	A4 (B)	A4 (A)	⟨F⟩	NR		33.0	
RES. SUITE #364																	
BEDROOM A	A	D1	3'-0"	7'-0"	1-3/4"	WD	–	F1	HM	–	A4 (B)	A4 (A)	⟨F⟩	NR		32.0	
BDRM A CLOSET	A.1	D1	3'-0"	7'-0"	1-3/4"	WD	–	F1	HM	–	A4 (B)	A4 (A)	⟨F⟩	NR		34.0	
BDRM A CLOSET	A.2	D1	3'-0"	7'-0"	1-3/4"	WD	–	F1	HM	–	A4 (B)	A4 (A)	⟨F⟩	NR		34.0	
BEDROOM B	B	D1	3'-0"	7'-0"	1-3/4"	WD	–	F1	HM	–	A4 (B)	A4 (A)	⟨F⟩	NR		32.0	
BDRM B CLOSET	B.1	D1	3'-0"	7'-0"	1-3/4"	WD	–	F1	HM	–	A4 (B)	A4 (A)	⟨F⟩	NR		34.0	
BDRM B CLOSET	B.2	D1	3'-0"	7'-0"	1-3/4"	WD	–	F1	HM	–	A4 (B)	A4 (A)	⟨F⟩	NR		34.0	
VESTIBULE	C	D1	3'-0"	7'-0"	1-3/4"	WD	–	F1	HM	–	A4 (B)	A4 (A)	⟨F⟩	20 MIN	–	30.0	IEL; SCL.;
BATHROOM	D	D1	3'-0"	7'-0"	1-3/4"	WD	–	F1	HM	–	A4 (B)	A4 (A)	⟨F⟩	NR		33.0	

CONTINUED ON NEXT SHEET

DOOR AND FRAME SCHEDULE

DOOR								FRAME						FIRE RATING MARKINGS			
ROOM LOCATION	TAG NO.	DR. TYPE	SIZE WD	SIZE HGT	SIZE THK	MATL	GLAZING TYPE	FRM. TYPE	MATL	SIDELITE GLAZING	DETAILS (SEE SHEET A-903 U.O.N.) HEAD	JAMB	SILL	DOOR	SIDELIGHT	HRDWR SET NO	NOTES
FIRST FLOOR – LEVEL 01																	
STAIR 1	1-01	D1	3'-0"	7'-0"	1-3/4"	HM	–	F1	HM	–	F20 (B)	F20 (A)	⟨F⟩	90 MIN	–	9.0	PH; SCL;
STAIR 1 (EXTERIOR)	1-01A	D1	3'-0"	8'-0"	1-3/4"	HM	–	F1	HM	–	J8/A-904	E8/A-904	A8/A-904	NR		5.0	EXT; EXIT ONLY; PH; SCL
STAIR 2	2A-1	D1	3'-0"	7'-0"	1-3/4"	HM	–	F1	HM	–	F20 (B)	F20 (A)	⟨F⟩	90 MIN	–	9.0	PH; SCL;
CORRIDOR	110	D2	5'-10"	8'-0"	1-3/4"	HM	–	F1	HM	–	A4 (B)	A4 (A)	⟨F⟩	NR		7.0	PH; SCL;
ELECTRICAL MPOE	111	D2	6'-0"	7'-0"	1-3/4"	HM	–	F1	HM	–	A4 (B)	A4 (A)	⟨F⟩	45 MIN	–	26.0	PH; SCL;
DATA/AV/IT MPOE	113	D1	3'-0"	7'-0"	1-3/4"	HM	–	F1	HM	–	A4 (B)	A4 (A)	⟨F⟩	20 MIN	–	29.0	IEL; SCL;
FIRE SPRINKLER RM	115	D1	3'-0"	7'-0"	1-3/4"	HM	–	F1	HM	–	A4 (B)	A4 (A)	⟨F⟩	20 MIN	–	22.0	SCL;
MECH BOILER RM	117A	D1	3'-0"	7'-0"	1-3/4"	HM	–	F1	HM	–	A4 (B)	A4 (A)	⟨F⟩	45 MIN	–	25.0	SCL;
MECH BOILER RM	117B	D2	6'-0"	7'-0"	1-3/4"	HM	–	F1	HM	–	A4 (B)	A4 (A)	⟨F⟩	45 MIN	–	26.0	SCL;
EM. GEN. ELEC. RM	119	D1	3'-0"	7'-0"	1-3/4"	HM	–	F1	HM		A4 (B)	A4 (A)	⟨F⟩	45 MIN		25.0	PH; SCL;
JANITOR	121	D1	3'-0"	7'-0"	1-3/4"	HM	–	F1	HM	–	A4 (B)	A4 (A)	⟨F⟩	20 MIN	–	22.0	SCL;
STORAGE	123	D2	6'-0"	7'-0"	1-3/4"	HM	–	F1	HM	–	A4 (B)	A4 (A)	⟨F⟩	20 MIN	–	17.0	SCL;
ENTRY FOYER (EXT)	130	D2	6'-0"	8'-0"	1-3/4"	HM	–	F1	HM	–	J8/A-904	E8/A-904	A8/A-904	NR		4.0	EXT; ML; ETB;
RESIDENT APARTMENT																	
MAIN ENTRY	140	D1	3'-0"	7'-0"	1-3/4"	WD	–	F1	HM	–	A4 (B)	A4 (A)	⟨F⟩	20 MIN	–	31.0	IEL W/ DEADBOLT; SCL;
CLOSET	141A	D2	5'-0"	7'-0"	1-3/4"	WD	–	F1	HM	–	A4 (B)	A4 (A)	⟨F⟩	NR		35.0	
LAUNDRY	141B	D5	5'-0"	7'-0"	1-3/4"	WD	–	F1	HM	–	A20(B)	A20(A)	⟨F⟩	NR		36.0	
STORAGE	141C	D1	3'-0"	7'-0"	1-3/4"	WD	–	F1	HM	–	A4 (B)	A4 (A)	⟨F⟩	NR		34.0	
BEDRM 1	142	D1	3'-0"	7'-0"	1-3/4"	WD	–	F1	HM	–	A4 (B)	A4 (A)	⟨F⟩	NR		32.0	
BEDRM 1 CL.	142A	D1	6'-0"	7'-0"	1-3/4"	WD	–	F1	HM	–	A4 (B)	A4 (A)	⟨F⟩	NR		34.0	
BATHROOM	143	D1	3'-0"	7'-0"	1-3/4"	WD	–	F1	HM	–	A4 (B)	A4 (A)	⟨F⟩	NR		33.1	
LINEN	143A	D1	2'-0"	7'-0"	1-3/4"	WD	–	F1	HM	–	A4 (B)	A4 (A)	⟨F⟩	NR		34.0	
BEDRM 2	144	D1	3'-0"	7'-0"	1-3/4"	WD	–	F1	HM	–	A4 (B)	A4 (A)	⟨F⟩	NR		32.0	
BEDRM 2 CL.	144A	D5	6'-0"	7'-0"	1-3/4"	WD	–	F1	HM	–	A20(B)	A20(A)	⟨F⟩	NR		36.0	
SECOND FLOOR – LEVEL 02																	
STAIR 1	1-02	D1	3'-0"	7'-0"	1-3/4"	HM	–	F1	HM	–	F20 (B)	F20 (A)	⟨F⟩	90 MIN	–	9.0	PH; SCL;
STAIR 2	2-02	D3	3'-0"	7'-0"	4"	FRA	GL-08	F3	FRA	–	A12 (A)	A12 (B)	N16	90 MIN	–	11.0	PH; SCL; FRA
STAIR 2A	2A-02	D1	3'-0"	7'-0"	1-3/4"	HM	–	F1	HM	–	F20 (B)	F20 (A)	⟨F⟩	90 MIN	–	10.0	IEL; PH; SCL;
STAIR 3 (EXT)	3-02	D3	3'-0"	7'-0"	2-1/4	ALUM	GL-01	⟨W⟩	ALUM	–	N12/A-904 (SIM)	J12/A-904 N12/A-904	A4/A-904	NR		2.1	EXT; EXIT ONLY; PH; SCL.
VESTIBULE	200	D4	6'-0"	7'-0"	2-1/4"	ALUM	GL-01	⟨W⟩	ALUM	–	M4/A-904	J4/A-904	A4/A-904	NR		1.0	EXT; ML; ETB; ADA O.
ENTRY LOBBY	201	D4	6'-0"	7'-0"	1-3/4"	ALUM	GL-02	F8	ALUM	–	A8 (B) J8 (B)	A8 (A) J8 (B)	N8	NR		3.0	PH; SCL; ADA O.
PACKAGE STORAGE	202	D1	3'-0"	7'-0"	1-3/4"	WD	–	F1	HM	–	A4 (B)	A4 (A)	⟨F⟩	NR		21.0	
WOMENS' RM	204	D1	3'-0"	7'-0"	1-3/4"	WD	–	F1	HM	–	A4 (B)	A4 (A)	⟨F⟩	NR		37.0	SCL;
GENDER NEUTRAL	205	D1	3'-0"	7'-0"	1-3/4"	WD	–	F1	HM	–	A4 (B)	A4 (A)	⟨F⟩	NR		38.0	SCL;
MENS' RM	206	D1	3'-0"	7'-0"	1-3/4"	WD	–	F1	HM	–	A4 (B)	A4 (A)	⟨F⟩	NR		37.0	SCL;
OPEN LOUNGE	210	D4	6'-0"	7'-0"	4"	FRA	GL-07	F7	FRA	GL-07	A16 (A) J16 (A)	A16 (B) J16 (B)	N16 & N12	60 MIN	60 MIN	12.0	PH; SCL; FRA
OPEN LOUNGE (EXT)	210A	D4	6'-0"	7'-0"	2-1/4	ALUM	GL-01	⟨W⟩	ALUM	–	M4/A-904	J4/A-904 E4/A-904	A4/A-904	NR		1.1	EXT; ML; ETB;
OPEN LOUNGE (EXT)	210B	D4	6'-0"	7'-0"	2-1/4"	ALUM	GL-01	⟨W⟩	ALUM	–	M4/A-904	J4/A-904 E4/A-904	A4/A-904	NR		1.1	EXT; ML; ETB;
SEMINAR/MEETING	211	D6	3'-0"	7'-0"	1-3/4"	WD	GL-06	F6	ALUM	–	A8 (B) J8 (B)	A8 (A) J8 (A)	N8	NR		29.0	IEL, SCL;
STORAGE	212A	D2	6'-0"	9'-0"	1-3/4"	WD	–	F1	HM	–	A4 (B)	A4 (A)	⟨F⟩	NR		16.0	
STORAGE	212B	D2	6'-0"	9'-0"	1-3/4"	WD	–	F1	HM	–	A4 (B)	A4 (A)	⟨F⟩	NR		16.0	
STORAGE	212C	D2	6'-0"	9'-0"	1-3/4"	WD	–	F1	HM	–	A4 (B)	A4 (A)	⟨F⟩	NR		16.0	
ELEVATOR LOBBY	220	D4	6'-0"	7'-0"	1-3/4"	ALUM	GL-02	F9	ALUM	GL-02	A8 (B) J8 (B)	A8 (A) J8 (A)	N8	NR		8.0	PH; SCL;
ELEC. ROOM	221	D1	3'-0"	7'-0"	1-3/4"	HM	–	F1	HM	–	A4 (B)	A4 (A)	⟨F⟩	20 MIN	–	22.0	SCL;
GALLERY (EXT)	230	D4	6'-0"	7'-0"	2-1/4"	ALUM	GL-01	⟨W⟩	ALUM	–	M4/A-904	J4/A-904 E4/A-904	A4/A-904	NR		2.0	EXT; EXIT ONLY; ML; ETB;
OFFICE – SHARED	231	D1	3'-0"	7'-0"	1-3/4"	WD	–	F2	HM	GL-04	A4 (B) J4 (B)	A4 (A) J4(A)&E4	⟨F⟩	20 MIN	45 MIN	29.0	IEL; SCL;
DIRECTOR'S OFFICE	231A	D1	3'-0"	7'-0"	1-3/4"	WD	–	F2	HM	GL-02	A4 (B) J4 (B)	A4 (A) J4(A)&E4	⟨F⟩@DR N4	NR		27.0	
SUPPORT OFFICE	231B	D1	3'-0"	7'-0"	1-3/4"	WD	–	F2	HM	GL-02	A4 (B) J4 (B)	A4 (A) J4(A)&E4	⟨F⟩@DR N4	NR		27.0	
LAUNDRY	234	D1	3'-0"	7'-0"	1-3/4"	WD	–	F5	HM	GL-04	A4 (B) J4 (B)	A4 (A) J4(A)&E4	⟨F⟩@DR N4	20 MIN	45 MIN	15.0	SCL;
JANITOR & STOR	235	D2	6'-0"	7'-0"	1-3/4"	HM	–	F1	HM	–	A4 (B)	A4 (A)	⟨F⟩	NR		26.0	
SERVICE ENTRY	251	D2	6'-0"	7'-0"	1-3/4"	HM	–	F1	HM	–	A4 (B)	A4 (A)	⟨F⟩	90 MIN	–	19.0	SCL;
SERVICE ENTRY(EXT)	251A	D2	6'-0"	8'-0"	1-3/4"	HM	–	F1	HM	–	J8/A-904	E8/A-904	A8/A-904	NR		4.0	EXT; ML; ETB;
ELEC ROOM	252	D1	3'-0"	7'-0"	1-3/4"	HM	–	F1	HM	–	A4 (B)	A4 (A)	⟨F⟩	20 MIN	–	22.0	SCL;
TRASH	253A	D1	3'-0"	7'-0"	1-3/4"	HM	–	F1	HM	–	A4 (B)	A4 (A)	⟨F⟩	20 MIN	–	13.0	SCL;
TRASH	253B	D1	3'-0"	7'-0"	1-3/4"	HM	–	F1	HM	–	A4 (B)	A4 (A)	⟨F⟩	90 MIN	–	23.0	SCL;
DATA ROOM	255	D1	3'-0"	7'-0"	1-3/4"	HM	–	F1	HM	–	A4 (B)	A4 (A)	⟨F⟩	20 MIN	–	29.0	IEL; SCL;
RES. SUITE #261																	
BEDROOM A	A	D1	3'-0"	7'-0"	1-3/4"	WD	–	F1	HM	–	A4 (B)	A4 (A)	⟨F⟩	NR		32.0	
BDRM A CLOSET	A.1	D1	3'-0"	7'-0"	1-3/4"	WD	–	F1	HM	–	A4 (B)	A4 (A)	⟨F⟩	NR		34.0	
BDRM A CLOSET	A.2	D1	3'-0"	7'-0"	1-3/4"	WD	–	F1	HM	–	A4 (B)	A4 (A)	⟨F⟩	NR		34.0	
BEDROOM B	B	D1	3'-0"	7'-0"	1-3/4"	WD	–	F1	HM	–	A4 (B)	A4 (A)	⟨F⟩	NR		32.0	
BDRM B CLOSET	B.1	D1	3'-0"	7'-0"	1-3/4"	WD	–	F1	HM	–	A4 (B)	A4 (A)	⟨F⟩	NR		34.0	
BDRM B CLOSET	B.2	D1	3'-0"	7'-0"	1-3/4"	WD	–	F1	HM	–	A4 (B)	A4 (A)	⟨F⟩	NR		34.0	
VESTIBULE	C	D1	3'-0"	7'-0"	1-3/4"	WD	–	F1	HM	–	A4 (B)	A4 (A)	⟨F⟩	20 MIN	–	30.0	IEL; SCL.;
BATHROOM	D	D1	3'-0"	7'-0"	1-3/4"	WD	–	F1	HM	–	A4 (B)	A4 (A)	⟨F⟩	NR		33.0	
RES. SUITE #262																	
BEDROOM A	A	D1	3'-0"	7'-0"	1-3/4"	WD	–	F1	HM	–	A4 (B)	A4 (A)	⟨F⟩	NR		32.0	
BDRM A CLOSET	A.1	D1	3'-0"	7'-0"	1-3/4"	WD	–	F1	HM	–	A4 (B)	A4 (A)	⟨F⟩	NR		34.0	
BDRM A CLOSET	A.2	D1	3'-0"	7'-0"	1-3/4"	WD	–	F1	HM	–	A4 (B)	A4 (A)	⟨F⟩	NR		34.0	
BEDROOM B	B	D1	3'-0"	7'-0"	1-3/4"	WD	–	F1	HM	–	A4 (B)	A4 (A)	⟨F⟩	NR		32.0	
BDRM B CLOSET	B.1	D1	3'-0"	7'-0"	1-3/4"	WD	–	F1	HM	–	A4 (B)	A4 (A)	⟨F⟩	NR		34.0	
BDRM B CLOSET	B.2	D1	3'-0"	7'-0"	1-3/4"	WD	–	F1	HM	–	A4 (B)	A4 (A)	⟨F⟩	NR		34.0	
VESTIBULE	C	D1	3'-0"	7'-0"	1-3/4"	WD	–	F1	HM	–	A4 (B)	A4 (A)	⟨F⟩	20 MIN	–	30.0	IEL; SCL.;
BATHROOM	D	D1	3'-0"	7'-0"	1-3/4"	WD	–	F1	HM	–	A4 (B)	A4 (A)	⟨F⟩	NR		33.0	
RES. SUITE #263																	
BEDROOM A	A	D1	3'-0"	7'-0"	1-3/4"	WD	–	F1	HM	–	A4 (B)	A4 (A)	⟨F⟩	NR		32.0	
BDRM A CLOSET	A.1	D1	3'-0"	7'-0"	1-3/4"	WD	–	F1	HM	–	A4 (B)	A4 (A)	⟨F⟩	NR		34.0	
BDRM A CLOSET	A.2	D1	3'-0"	7'-0"	1-3/4"	WD	–	F1	HM	–	A4 (B)	A4 (A)	⟨F⟩	NR		34.0	
BEDROOM B	B	D1	3'-0"	7'-0"	1-3/4"	WD	–	F1	HM	–	A4 (B)	A4 (A)	⟨F⟩	NR		32.0	
BDRM B CLOSET	B.1	D1	3'-0"	7'-0"	1-3/4"	WD	–	F1	HM	–	A4 (B)	A4 (A)	⟨F⟩	NR		34.0	
BDRM B CLOSET	B.2	D1	3'-0"	7'-0"	1-3/4"	WD	–	F1	HM	–	A4 (B)	A4 (A)	⟨F⟩	NR		34.0	
VESTIBULE	C	D1	3'-0"	7'-0"	1-3/4"	WD	–	F1	HM	–	A4 (B)	A4 (A)	⟨F⟩	20 MIN	–	30.0	IEL; SCL.;
BATHROOM	D	D1	3'-0"	7'-0"	1-3/4"	WD	–	F1	HM	–	A4 (B)	A4 (A)	⟨F⟩	NR		33.0	
RES. SUITE #264																	
BEDROOM A	A	D1	3'-0"	7'-0"	1-3/4"	WD	–	F1	HM	–	A4 (B)	A4 (A)	⟨F⟩	NR		32.0	
BDRM A CLOSET	A.1	D1	3'-0"	7'-0"	1-3/4"	WD	–	F1	HM	–	A4 (B)	A4 (A)	⟨F⟩	NR		34.0	
BDRM A CLOSET	A.2	D1	3'-0"	7'-0"	1-3/4"	WD	–	F1	HM	–	A4 (B)	A4 (A)	⟨F⟩	NR		34.0	
BEDROOM B	B	D1	3'-0"	7'-0"	1-3/4"	WD	–	F1	HM	–	A4 (B)	A4 (A)	⟨F⟩	NR		32.0	
BDRM B CLOSET	B.1	D1	3'-0"	7'-0"	1-3/4"	WD	–	F1	HM	–	A4 (B)	A4 (A)	⟨F⟩	NR		34.0	
BDRM B CLOSET	B.2	D1	3'-0"	7'-0"	1-3/4"	WD	–	F1	HM	–	A4 (B)	A4 (A)	⟨F⟩	NR		34.0	
VESTIBULE	C	D1	3'-0"	7'-0"	1-3/4"	WD	–	F1	HM	–	A4 (B)	A4 (A)	⟨F⟩	20 MIN	–	30.0	IEL; SCL.;
BATHROOM	D	D1	3'-0"	7'-0"	1-3/4"	WD	–	F1	HM	–	A4 (B)	A4 (A)	⟨F⟩	NR		33.0	
RES. SUITE #265																	
BEDROOM A	A	D1	3'-0"	7'-0"	1-3/4"	WD	–	F1	HM	–	A4 (B)	A4 (A)	⟨F⟩	NR		32.0	
BDRM A CLOSET	A.1	D1	3'-0"	7'-0"	1-3/4"	WD	–	F1	HM	–	A4 (B)	A4 (A)	⟨F⟩	NR		34.0	
BDRM A CLOSET	A.2	D1	3'-0"	7'-0"	1-3/4"	WD	–	F1	HM	–	A4 (B)	A4 (A)	⟨F⟩	NR		34.0	
BEDROOM B	B	D1	3'-0"	7'-0"	1-3/4"	WD	–	F1	HM	–	A4 (B)	A4 (A)	⟨F⟩	NR		32.0	
BDRM B CLOSET	B.1	D1	3'-0"	7'-0"	1-3/4"	WD	–	F1	HM	–	A4 (B)	A4 (A)	⟨F⟩	NR		34.0	
BDRM B CLOSET	B.2	D1	3'-0"	7'-0"	1-3/4"	WD	–	F1	HM	–	A4 (B)	A4 (A)	⟨F⟩	NR		34.0	
VESTIBULE	C	D1	3'-0"	7'-0"	1-3/4"	WD	–	F1	HM	–	A4 (B)	A4 (A)	⟨F⟩	20 MIN	–	30.0	IEL; SCL.;
BATHROOM	D	D1	3'-0"	7'-0"	1-3/4"	WD	–	F1	HM	–	A4 (B)	A4 (A)	⟨F⟩	NR		33.0	
RES. SUITE #266																	
BEDROOM A	A	D1	3'-0"	7'-0"	1-3/4"	WD	–	F1	HM	–	A4 (B)	A4 (A)	⟨F⟩	NR		32.0	
BDRM A CLOSET	A.1	D1	3'-0"	7'-0"	1-3/4"	WD	–	F1	HM	–	A4 (B)	A4 (A)	⟨F⟩	NR		34.0	
BDRM A CLOSET	A.2	D1	3'-0"	7'-0"	1-3/4"	WD	–	F1	HM	–	A4 (B)	A4 (A)	⟨F⟩	NR		34.0	
BEDROOM B	B	D1	3'-0"	7'-0"	1-3/4"	WD	–	F1	HM	–	A4 (B)	A4 (A)	⟨F⟩	NR		32.0	
BDRM B CLOSET	B.1	D1	3'-0"	7'-0"	1-3/4"	WD	–	F1	HM	–	A4 (B)	A4 (A)	⟨F⟩	NR		34.0	
BDRM B CLOSET	B.2	D1	3'-0"	7'-0"	1-3/4"	WD	–	F1	HM	–	A4 (B)	A4 (A)	⟨F⟩	NR		34.0	
VESTIBULE	C	D1	3'-0"	7'-0"	1-3/4"	WD	–	F1	HM	–	A4 (B)	A4 (A)	⟨F⟩	20 MIN	–	30.0	IEL; SCL.;
BATHROOM	D	D1	3'-0"	7'-0"	1-3/4"	WD	–	F1	HM	–	A4 (B)	A4 (A)	⟨F⟩	NR		33.0	
RES. SUITE #267																	
BEDROOM A	A	D1	3'-0"	7'-0"	1-3/4"	WD	–	F1	HM	–	A4 (B)	A4 (A)	⟨F⟩	NR		32.0	
BDRM A CLOSET	A.1	D1	3'-0"	7'-0"	1-3/4"	WD	–	F1	HM	–	A4 (B)	A4 (A)	⟨F⟩	NR		34.0	
BDRM A CLOSET	A.2	D1	3'-0"	7'-0"	1-3/4"	WD	–	F1	HM	–	A4 (B)	A4 (A)	⟨F⟩	NR		34.0	
BEDROOM B	B	D1	3'-0"	7'-0"	1-3/4"	WD	–	F1	HM	–	A4 (B)	A4 (A)	⟨F⟩	NR		32.0	
BDRM B CLOSET	B.1	D1	3'-0"	7'-0"	1-3/4"	WD	–	F1	HM	–	A4 (B)	A4 (A)	⟨F⟩	NR		34.0	
BDRM B CLOSET	B.2	D1	3'-0"	7'-0"	1-3/4"	WD	–	F1	HM	–	A4 (B)	A4 (A)	⟨F⟩	NR		34.0	
VESTIBULE	C	D1	3'-0"	7'-0"	1-3/4"	WD	–	F1	HM	–	A4 (B)	A4 (A)	⟨F⟩	20 MIN	–	30.0	IEL; SCL.;
BATHROOM	D	D1	3'-0"	7'-0"	1-3/4"	WD	–	F1	HM	–	A4 (B)	A4 (A)	⟨F⟩	NR		33.0	
RES. SUITE #268																	
BEDROOM A	A	D1	3'-0"	7'-0"	1-3/4"	WD	–	F1	HM	–	A4 (B)	A4 (A)	⟨F⟩	NR		32.0	
BDRM A CLOSET	A.1	D1	3'-0"	7'-0"	1-3/4"	WD	–	F1	HM	–	A4 (B)	A4 (A)	⟨F⟩	NR		34.0	
BDRM A CLOSET	A.2	D1	3'-0"	7'-0"	1-3/4"	WD	–	F1	HM	–	A4 (B)	A4 (A)	⟨F⟩	NR		34.0	
BEDROOM B	B	D1	3'-0"	7'-0"	1-3/4"	WD	–	F1	HM	–	A4 (B)	A4 (A)	⟨F⟩	NR		32.0	
BDRM B CLOSET	B.1	D1	3'-0"	7'-0"	1-3/4"	WD	–	F1	HM	–	A4 (B)	A4 (A)	⟨F⟩	NR		34.0	
BDRM B CLOSET	B.2	D1	3'-0"	7'-0"	1-3/4"	WD	–	F1	HM	–	A4 (B)	A4 (A)	⟨F⟩	NR		34.0	
VESTIBULE	C	D1	3'-0"	7'-0"	1-3/4"	WD	–	F1	HM	–	A4 (B)	A4 (A)	⟨F⟩	20 MIN	–	30.0	IEL; SCL.;
BATHROOM	D	D1	3'-0"	7'-0"	1-3/4"	WD	–	F1	HM	–	A4 (B)	A4 (A)	⟨F⟩	NR		33.0	
RES. SUITE #269																	
BEDROOM A	A	D1	3'-0"	7'-0"	1-3/4"	WD	–	F1	HM	–	A4 (B)	A4 (A)	⟨F⟩	NR		32.0	
BDRM A CLOSET	A.1	D1	3'-0"	7'-0"	1-3/4"	WD	–	F1	HM	–	A4 (B)	A4 (A)	⟨F⟩	NR		34.0	
BDRM A CLOSET	A.2	D1	3'-0"	7'-0"	1-3/4"	WD	–	F1	HM	–	A4 (B)	A4 (A)	⟨F⟩	NR		34.0	
BEDROOM B	B	D1	3'-0"	7'-0"	1-3/4"	WD	–	F1	HM	–	A4 (B)	A4 (A)	⟨F⟩	NR		32.0	
BDRM B CLOSET	B.1	D1	3'-0"	7'-0"	1-3/4"	WD	–	F1	HM	–	A4 (B)	A4 (A)	⟨F⟩	NR		34.0	
BDRM B CLOSET	B.2	D1	3'-0"	7'-0"	1-3/4"	WD	–	F1	HM	–	A4 (B)	A4 (A)	⟨F⟩	NR		34.0	
VESTIBULE	C	D1	3'-0"	7'-0"	1-3/4"	WD	–	F1	HM	–	A4 (B)	A4 (A)	⟨F⟩	20 MIN	–	30.0	IEL; SCL.;
BATHROOM	D	D1	3'-0"	7'-0"	1-3/4"	WD	–	F1	HM	–	A4 (B)	A4 (A)	⟨F⟩	NR		33.0	
RES. SUITE #270																	
BEDROOM A	A	D1	3'-0"	7'-0"	1-3/4"	WD	–	F1	HM	–	A4 (B)	A4 (A)	⟨F⟩	NR		32.0	
BDRM A CLOSET	A.1	D1	3'-0"	7'-0"	1-3/4"	WD	–	F1	HM	–	A4 (B)	A4 (A)	⟨F⟩	NR		34.0	
BDRM A CLOSET	A.2	D1	3'-0"	7'-0"	1-3/4"	WD	–	F1	HM	–	A4 (B)	A4 (A)	⟨F⟩	NR		34.0	
BEDROOM B	B	D1	3'-0"	7'-0"	1-3/4"	WD	–	F1	HM	–	A4 (B)	A4 (A)	⟨F⟩	NR		32.0	
BDRM B CLOSET	B.1	D1	3'-0"	7'-0"	1-3/4"	WD	–	F1	HM	–	A4 (B)	A4 (A)	⟨F⟩	NR		34.0	
BDRM B CLOSET	B.2	D1	3'-0"	7'-0"	1-3/4"	WD	–	F1	HM	–	A4 (B)	A4 (A)	⟨F⟩	NR		34.0	
VESTIBULE	C	D1	3'-0"	7'-0"	1-3/4"	WD	–	F1	HM	–	A4 (B)	A4 (A)	⟨F⟩	20 MIN	–	30.0	IEL; SCL.;
BATHROOM	D	D1	3'-0"	7'-0"	1-3/4"	WD	–	F1	HM	–	A4 (B)	A4 (A)	⟨F⟩	NR		33.0	

CONTINUED IN NEXT COLUMN

DOOR SCHEDULE GENERAL NOTES:

1. ALL DOOR OPENINGS, DOORS, FRAMES, AND HARDWARE SHALL COMPLY WITH ALL APPLICABLE CODES AND U.L. SPECIFICATIONS

2. COORDINATE ALL DOORS AND DOOR DETAILS TO PROVIDE ADEQUATE CLEARANCE AND FRAME REINFORCEMENT FOR HARDWARE TYPES, SEE SPECIFICATIONS FOR HARDWARE MOUNTING HEIGHTS

3. V.I.F. ALL UNDERCUT DOORS AND COORDINATE W/ VARYING FLOOR FINISHES. THE MAX SWING DOOR CLEARANCE TO FRAME/SILL SHALL BE 1/8" MAX AT JAMBS, HEAD AND SILL U.O.N.

4. ALL HOLLOW METAL DOORS AND FRAMES TO BE PAINTED BOTH SIDES

5. ALL GLASS, ACOUSTIC AND WEATHER SEAL SURFACES SHALL BE PRE-FINISHED

6. ALL FIRE RATED DOORS TO RECEIVE LABELED CLOSING DEVICES, FRAMES AND AUTOMATIC LATCHES, WHERE FIRE DOORS ARE 45 MIN RATED OR LONGER, PROVIDE NON COMBUSTIBLE THRESHOLD PER SPECIFICATIONS AND DETAILS

7. ALL DOOR SIZES ARE JAMB (FRAME) OPENING SIZE U.O.N.

8. TYPICAL DOOR BEVEL TO BE 1/8" IN 2" U.O.N. BY HARDWARE TEMPLATE REQUIREMENTS

9. DOOR IN THE MEANS OF EGRESS SYSTEM TO BE OPERABLE FROM THE INSIDE WITHOUT THE USE OF A KEY OR ANY SPECIAL KNOWLEDGE OR EFFORT

10. V.I.F. ALL HOLLOW METAL FRAME THROAT WIDTHS WITH WALL ASSEMBLY WIDTHS AT ALL LOCATIONS

11. MAXIMUM OPENING AND OPERATION FORCE FOR ALL DOORS SHALL NOT EXCEED 5 POUNDS FOR EXTERIOR DOORS AND 5 POUNDS FOR INTERIOR DOORS. SUCH PULL OR PUSH EFFORT BEING APPLIED AT THE RIGHT ANGLES TO THE HINGED DOORS AND AT THE CENTER PLANE OF SLIDING OR FOLDING DOORS. DOOR HARDWARE SHALL ALSO BE OPERATED WITH A FORCE NOT TO EXCEED 5 POUNDS.

12. REFER TO HARDWARE GROUP SETS IN SPECIFICATIONS

13. SEE G.002 FOR ADDITIONAL ACCESSIBILITY REQUIREMENTS

14. EXTERIOR HOLLOW METAL DOORS AND FRAMES TO BE GALVANIZED, PRIMED AND PAINTED, SEE SPECIFICATIONS

15. DOORS LISTED AS 'EXIT DOOR' TO BE PROVIDED WITH PANIC HARDWARE PER SPECIFICATIONS

16. CATEGORY II SAFETY GLAZING IS REQ'D AT ALL GLAZED DOOR OPENINGS AND PANELS ADJACENT TO A DOOR WHERE THE NEAREST EXPOSED EDGE OF THE GLAZING IS WITHIN A 24 INCH ARC OF EITHER THE VERTICAL EDGE OF THE DOOR IN A CLOSED POSITION AND WHERE THE BOTTOM EXPOSED EDGE OF THE GLAZING IS LESS THAN 60" ABOVE THE WALKING SURFACE.

17. DOORS MARKED AS 'FRA' OR LABELED AS FIRE-RESISTIVE SHALL BE PART OF A FULL ASSEMBLY OF DOOR, FRAME, AND GLAZING MEETING THE REQUIREMENTS OF FIRE-RESISTANCE RATED WALL CONSTRUCTION FOR THE DURATION INDICATED AND LABELED AS "W-XX" WHERE XX IN THE DURATION REQUIRED PER 2015 IBC-NJ 716.2.
DOOR AND FRAMING BASIS OF DESIGN: "SAFTI-FIRST GPX ARCHITECTURAL SERIES" OR APPROVED EQUAL W/ 10" BOTTOM STILE

18. SEE DETAILS A20/G-010 FOR TYPICAL ACOUSTICAL TREATMENT OF DOORS

DOOR SCHEDULE ABBREVIATIONS:

ADA O.	ELECTRIFIED LOW-VOLTAGE ADA OPERATOR
ALUM	ALUMINUM
EXT	EXTERIOR DOOR
ETB	ELECTIFIED TOUCH BAR
FRA	FIRE-RESISTIVE ASSEMBLY
GL	GLAZING/GLASS
HM	HOLLOW METAL
IEL	INTEGRATED ELECIFIED LOCKSET
NR	NOT REQUIRED
PH	PANIC HARDWARE
SC.	SELF-CLOSING
SCL.	SELF-CLOSING, LATCHING
STL	HOLLOW CORE STEEL
ML	MAGNETIC LOCK W/ CARD READER
WD	SOLID CORE WOOD VENEER
(T) TEMP	TEMPERED GLAZING
(TL) TEMP LAM	TEMPERED LAMINATED GLAZING
⟨W⟩	REFERENCE WINDOW SCHEDULE
⟨F⟩	REFERENCE FINISH PLANS & SHEET A-1100 FOR SILL DETAILS AT DOOR THRESHOLDS

DOOR FRAME TYPE ELEVATIONS:

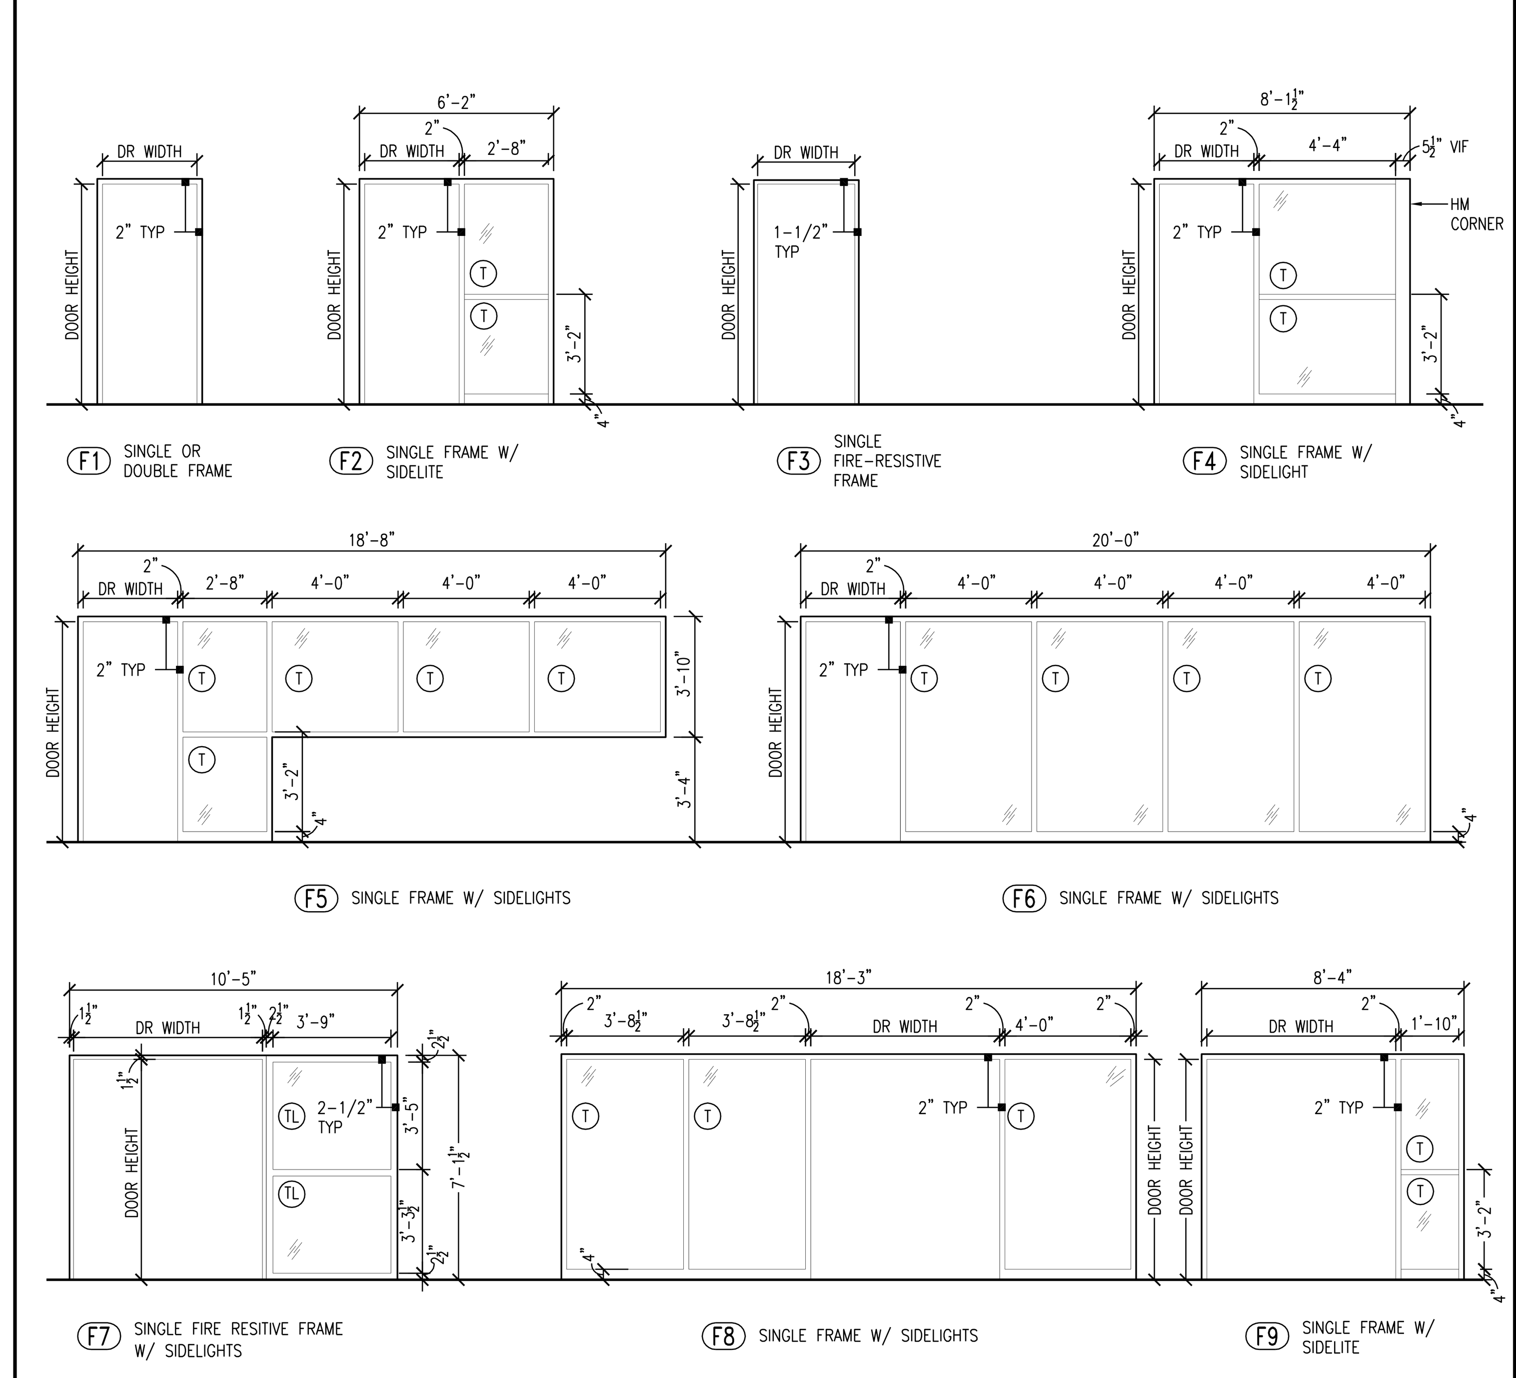

(F1) SINGLE OR DOUBLE FRAME
(F2) SINGLE FRAME W/ SIDELITE
(F3) SINGLE FIRE-RESISTIVE FRAME
(F4) SINGLE FRAME W/ SIDELIGHT
(F5) SINGLE FRAME W/ SIDELIGHTS
(F6) SINGLE FRAME W/ SIDELIGHTS
(F7) SINGLE FIRE RESITIVE FRAME W/ SIDELIGHTS
(F8) SINGLE FRAME W/ SIDELIGHTS
(F9) SINGLE FRAME W/ SIDELITE

DOOR TYPE ELEVATIONS:

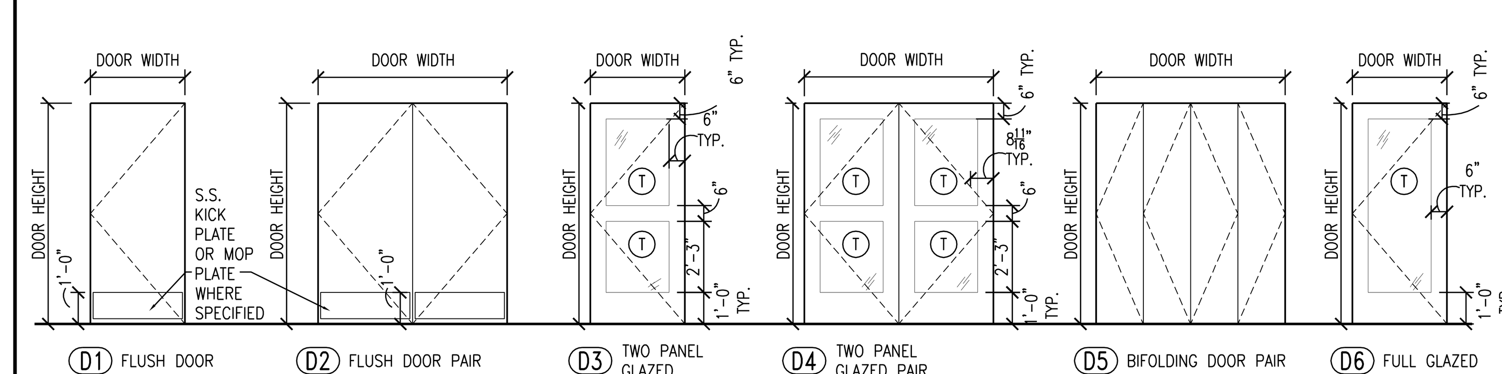

(D1) FLUSH DOOR
(D2) FLUSH DOOR PAIR
(D3) TWO PANEL GLAZED
(D4) TWO PANEL GLAZED PAIR
(D5) BIFOLDING DOOR PAIR
(D6) FULL GLAZED

GLAZING SCHEDULE:

1. REFER TO NJ-IBC 2015 TABLE 716.3 "MARKING FIRE-RATED GLAZING ASSEMBLIES" FOR RATING DESIGNATIONS
2. ALL GLAZING TO BE FULLY TEMPERED U.O.N.

KEY	THICKNESS	GLAZING TYPE	RATING	STC/OITC	REMARKS
GL-01	1"	FULLY TEMPERED IGU W/ ARGON AND LOW-E SOLARBAN 60 ON #2 SURFACE	–	–	TEMPERED 1/4" CLEAR, 1/2" ARGON FILLED AIR GAP, TEMPERED 1/4" CLEAR W/ SOLARBAN 60 ON #2 SURFACE; VLT=70%, SHGC=.39, U-VALUE=.29 MAX
GL-02	1/4"	CLEAR TEMPERED GLASS	–	–	
GL-03	1/4"	SPECIALTY TEMPERED GLAZING W/O HOSE STREAM	20 MIN (D-20)	–	BOD: "SAFTI FIRST – SUPERLITE I-XL 20 MIN" USE WITH 5/8" STOPS. FOR USE IN DOORS ONLY
GL-04	3/4"	INTUMESCENT LAMINATED GLAZING W/ HOSE STREAM	45 MIN	–	BOD: "SAFTI FIRST – SUPERLITE II-XL 45 MIN" USE WITH 5/8" STOPS.
GL-05	1-1/2"	INTUMESCENT LAMINATED GLAZING W/ HOSE STREAM AND FULL RADIANT HEAT PROTECTION	120 MIN	–	BOD: "SAFTI FIRST – SUPERLITE II-XL 120 MIN" USE WITH 1" STOPS. USE AT STAIRS W/ FRAMES MEETING FIRE RESISTANCE CRITERIA, HM FRAME NOT ACCEPTABLE
GL-06	1/2"	DECORATIVE RESIN PANEL	–	–	SEE FINISH SCHEDULE
GL-07	1-1/8"	INTUMESCENT LAMINATED GLAZING W/ HOSE STREAM AND FULL RADIANT HEAT PROTECTION	60 MIN	–	BOD: "SAFTI FIRST – SUPERLITE II-XL 60 MIN" USE WITH 1" STOPS. USE AT STAIRS W/ FRAMES MEETING FIRE RESISTANCE CRITERIA, HM FRAME NOT ACCEPTABLE
GL-08	1-1/2"	INTUMESCENT LAMINATED GLAZING W/ HOSE STREAM AND FULL RADIANT HEAT PROTECTION	90 MIN	–	BOD: "SAFTI FIRST – SUPERLITE II-XL 90 MIN" USE WITH 1" STOPS. USE AT STAIRS W/ FRAMES MEETING FIRE-RESISTANCE CRITERIA, HM FRAME NOT ACCEPTABLE

Clarke Caton Hintz
Architecture
Planning
Landscape Architecture
100 Barrack Street Trenton, NJ 08608
tel: (609) 883-8383 fax: (609) 883 4044
www.clarkecatonhintz.com

Drawings Copyright ©2016 Clarke Caton Hintz, PC

OWNER:
WILLIAM PATTERSON UNIVERSITY
300 POMPTON RD.
WAYNE, NJ 07470
(973) 720-2000

SITE / CIVIL / GEOTECHNICAL:
LANGAN
300 KIMBALL DRIVE
PARSIPPANY, NJ 07054
(973) 560-4900

STRUCTURAL:
HARRISON & HAMNETT
40 KNOWLES STREET
PENNINGTON, NJ 08534
(609) 818-1808

MECHANICAL/ELECTRICAL/PLUMBING: FIRE PROTECTION
PARTNER ENGINEERING AND SCIENCE, INC.
611 INDUSTRIAL WAY WEST
EATONTOWN, NJ 07724
(732) 380-1700

AV/IT & SECURITY
R.G. VANDERWEIL ENGINEERS, LLP
101 GROVERS MILL ROAD
QUAKERBRIDGE EXECUTIVE CENTER
LAWRENCEVILLE, NJ 08648
(609) 609.786.2727

SUBMISSIONS		
NO.	DATE	DESCRIPTION
1	07/14/17	CONSTRUCTION DOCUMENTS
2	08/07/17	FINAL CONSTR DOCUMENTS

REVISIONS		
1A	AS NOTED	CONSTR. DOC. REVISIONS
2A	AS NOTED	ADDENDUM 1
2B	08/24/17	ADDENDUM 2
2C	08/31/17	ADDENDUM 3
2D	09/08/17	ADDENDUM 6

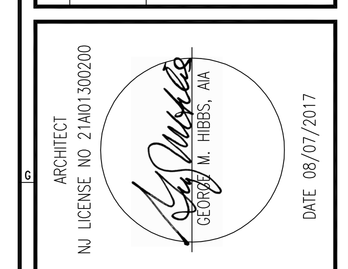

WILLIAM PATERSON UNIVERSITY NEW RESIDENCE HALL
WAYNE, NEW JERSEY

CONSTRUCTION DOCUMENTS
(ISSUED FOR CONSTRUCTION)

DATE:	2017.08.07
SCALE:	AS NOTED
DRAWN BY:	
CHECKED BY:	

SHEET TITLE:
DOOR SCHEDULE

DRAWING NO.:
A-901

CCH PROJECT NO: 1932