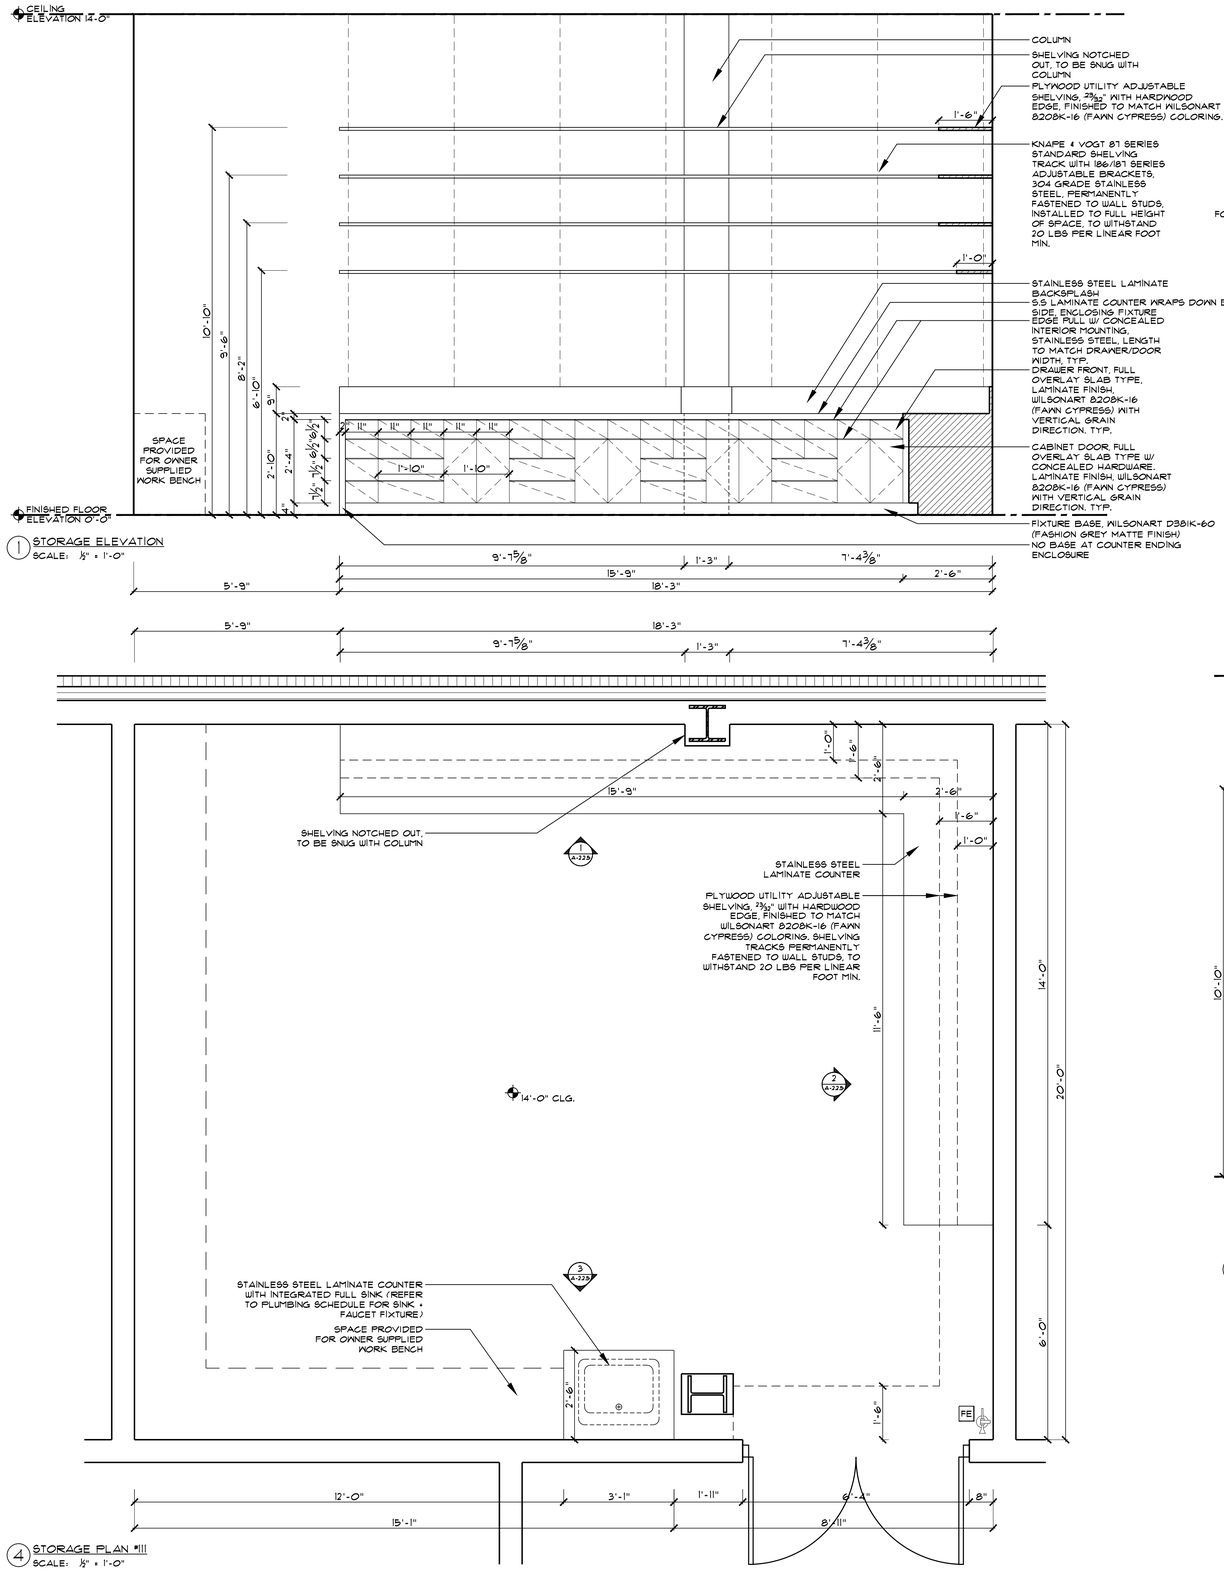

1 STORAGE ELEVATION
SCALE: ½" = 1'-0"

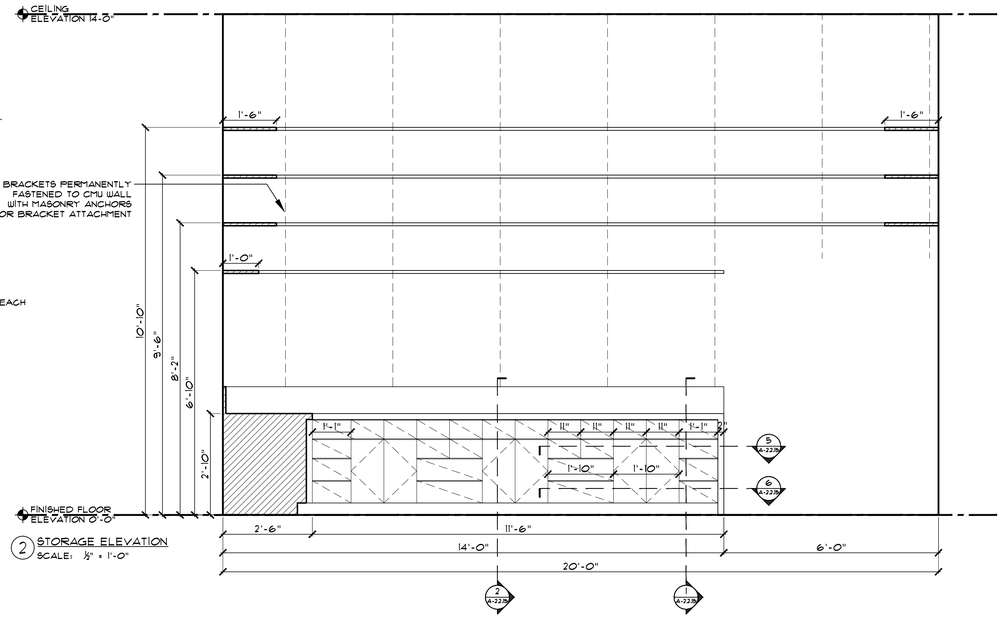

2 STORAGE ELEVATION
SCALE: ½" = 1'-0"

4 STORAGE PLAN #111
SCALE: ½" = 1'-0"

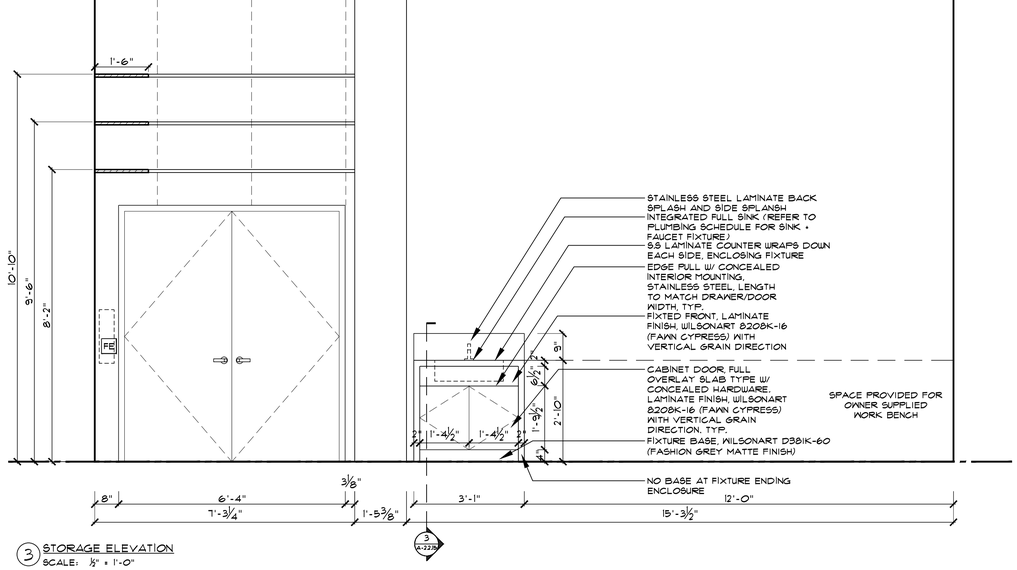

3 STORAGE ELEVATION
SCALE: ½" = 1'-0"

BLOCKING NOTE
PROVIDE 2X OR (2) LAYERS ¾" PLYWOOD (MIN.) BLOCKING IN ALL METAL STUD WALLS TO SUPPORT MILLWORK

SHOP DRAWINGS & SAMPLES
SUBMIT TO ARCHITECT FOR REVIEW & APPROVAL PRIOR TO ORDERING & FABRICATION

KAPLAN GAUNT DESANTIS ARCHITECTS
241 Maple Avenue
Red Bank, NJ 07701
p: 732.842.8021
f: 732.747.7634
www.kgdarch.com
Edmund H. Gaunt, Jr., AIA
C5251
A Limited Liability Company

TWO RIVER THEATER COMPANY

LOTS 22, 22.01, 22.02, BLOCK 36
WEST STREET
RED BANK, NEW JERSEY

111 PROP STORAGE ROOM
PLAN, ELEVATIONS & SECTIONS

checked by rfd / ehg
drawn by eib / lat / rcg
scale: as noted
do not scale drawings

date	revision

2.1.18
2010-18
BID SET
A-2.2.5

Copyright 2018 Kaplan Gaunt DeSantis Architects, all rights reserved