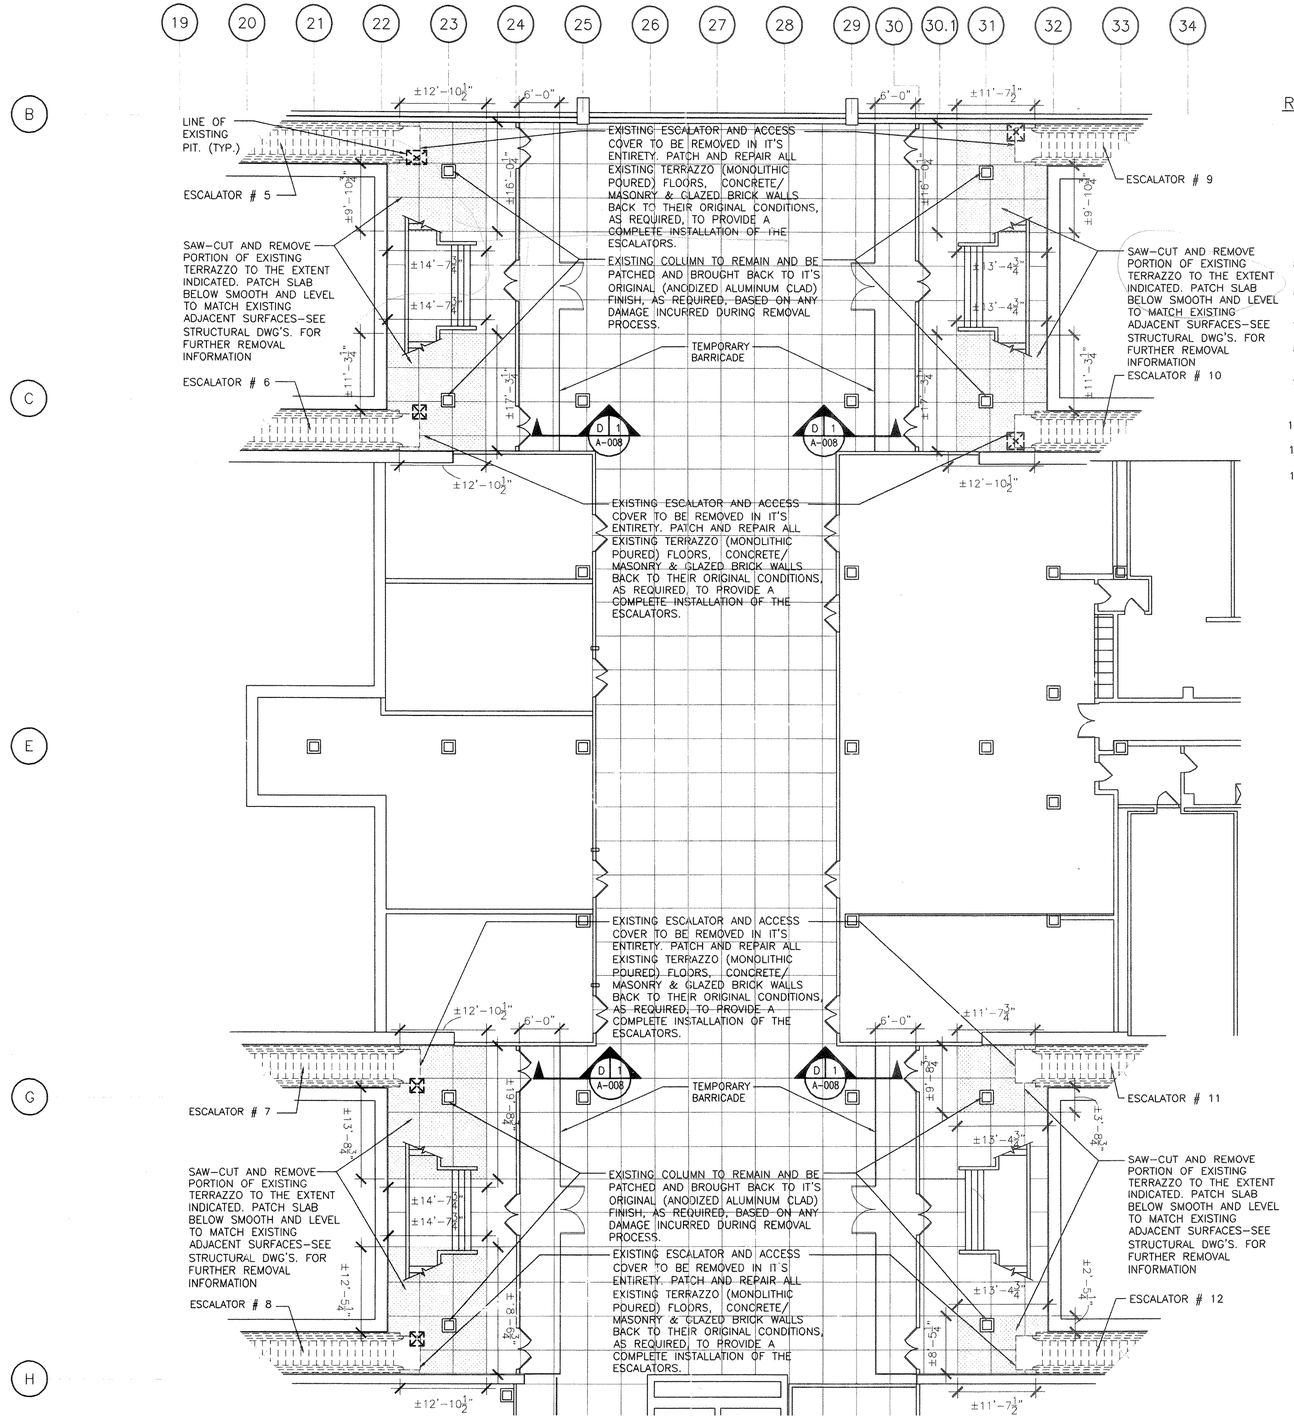

REMOVAL NOTES:

1. WORK INCLUDED FOR REMOVAL SHALL INCLUDE:
   - A ESCALATORS AS INDICATED.
   - B FINISHED FLOORING IN AREAS INDICATED FOR REMOVAL.
2. VERIFY FIELD CONDITIONS PRIOR TO BEGINNING REMOVAL AND REPORT ANY DISCREPANCIES TO THE ENGINEER FOR CLARIFICATION AND AMENDMENT.
3. PROVIDE PHOTOGRAPHS OF EXISTING CONDITIONS PRIOR TO REMOVAL OPERATIONS. FILE WITH ENGINEER PRIOR TO START OF WORK.
4. FURNISH AND INSTALL BARRICADES AS PER DETAILS ON CONTRACT DRAWING A008.
5. DO NOT CLOSE, BLOCK OR OTHERWISE OBSTRUCT STREETS, WALKS, OR OTHER OCCUPIED OR USED FACILITIES WITHOUT WRITTEN PERMISSION FROM THE ENGINEER.
6. UPON COMPLETION OF THE REMOVAL WORK, BROOM CLEAN EACH AREA WHERE REMOVAL OCCURRED. REMOVE COMBUSTIBLE DEBRIS FROM THE WORKPLACE AT THE END OF EACH DAY.
7. DO NOT USE CUTTING TORCHES FOR REMOVAL UNTIL WORK AREA IS CLEARED OF FLAMMABLE MATERIALS.
8. COVER AND PROTECT, WITH TARPS, ALL, EQUIPMENT AND FIXTURES FROM SOILAGE OR DAMAGE WHEN REMOVAL WORK IS PERFORMED IN AREAS WHERE SUCH ITEMS HAVE NOT BEEN REMOVED.
9. WHERE REMOVAL OCCURS IMMEDIATELY ADJACENT TO OCCUPIED PORTIONS OF THE BUILDING, CONSTRUCT DUST-PROOF PARTITIONS. PROVIDE FANS WITH FILTRATION SYSTEM TO EXTERIOR TO KEEP REMOVAL AREA UNDER NEGATIVE PRESSURE.
10. ANY SLAB REMOVAL WORK SHALL BE SAW CUT PRIOR TO PNEUMATIC HAMMERING.
11. PROVIDE TEMPORARY LIGHTING THROUGHOUT ANY AREA PRIOR TO PRESENT LIGHTING SYSTEM.
12. IF EXISTING ASBESTOS CONTAINING MATERIAL IS ENCOUNTERED DURING THE WORK, REPORT THIS IMMEDIATELY TO THE ENGINEER FOR REMEDIATION.

NOTE:

ALL STAIR CASES ARE TO REMAIN AND BE COVERED WITH POLYETHYLENE TARPAULINS 4.5 OZ. PER SQUARE YARD, 900 DENIER WITH A 10X10 WEAVE COUNT DURING CONSTRUCTION. (TYP.)

CONCOURSE LEVEL REMOVAL PLAN

N

0 12 24
SCALE IN FEET

Sheet 8 of 78

PORT AUTHORITY
TRANS-HUDSON CORPORATION

GANNETT FLEMING, P.C.
ENGINEERS AND ARCHITECTS

JOHN D. PURDY
N.J. Professional Engineer # 24GE03967100

No.	Date	Revision	Approved

ENGINEERING DEPARTMENT

JOURNAL SQUARE TRANSPORTATION CENTER

ARCHITECTURE

Title

BUS TERMINAL
ESCALATOR REPLACEMENT

CONCOURSE LEVEL
REMOVAL PLAN

This drawing subject to conditions in contract. All inventions, ideas, designs and methods herein are reserved to Port Authority and may not be used without its written consent.

All recipients of Contract documents, including bidders and those who do not bid and their prospective subcontractors and suppliers who may receive all or a part of the Contract documents or copies thereof, shall make every effort to ensure the secure and appropriate disposal of the Contract documents to prevent further disclosure of the information contained in the documents. Secure and appropriate disposal includes methods of document destruction such as shredding or arrangements with refuse handlers that ensure that third persons will not have access to the documents' contents either before, during, or after disposal. Documents may also be returned for disposal purposes to the Contract Desk on the 2nd Floor, 3 Gateway Center, Newark NJ 07102 or the office of the Director of Procurement, One Madison Avenue, 7th Floor, New York NY 10010.

R.GOMES	R.GOMES	T.KISPERT
Designed by	Drawn by	Checked by

Date 11/17/2008

Contract Number PAT-214.004

Drawing Number A003

PID# 07957000