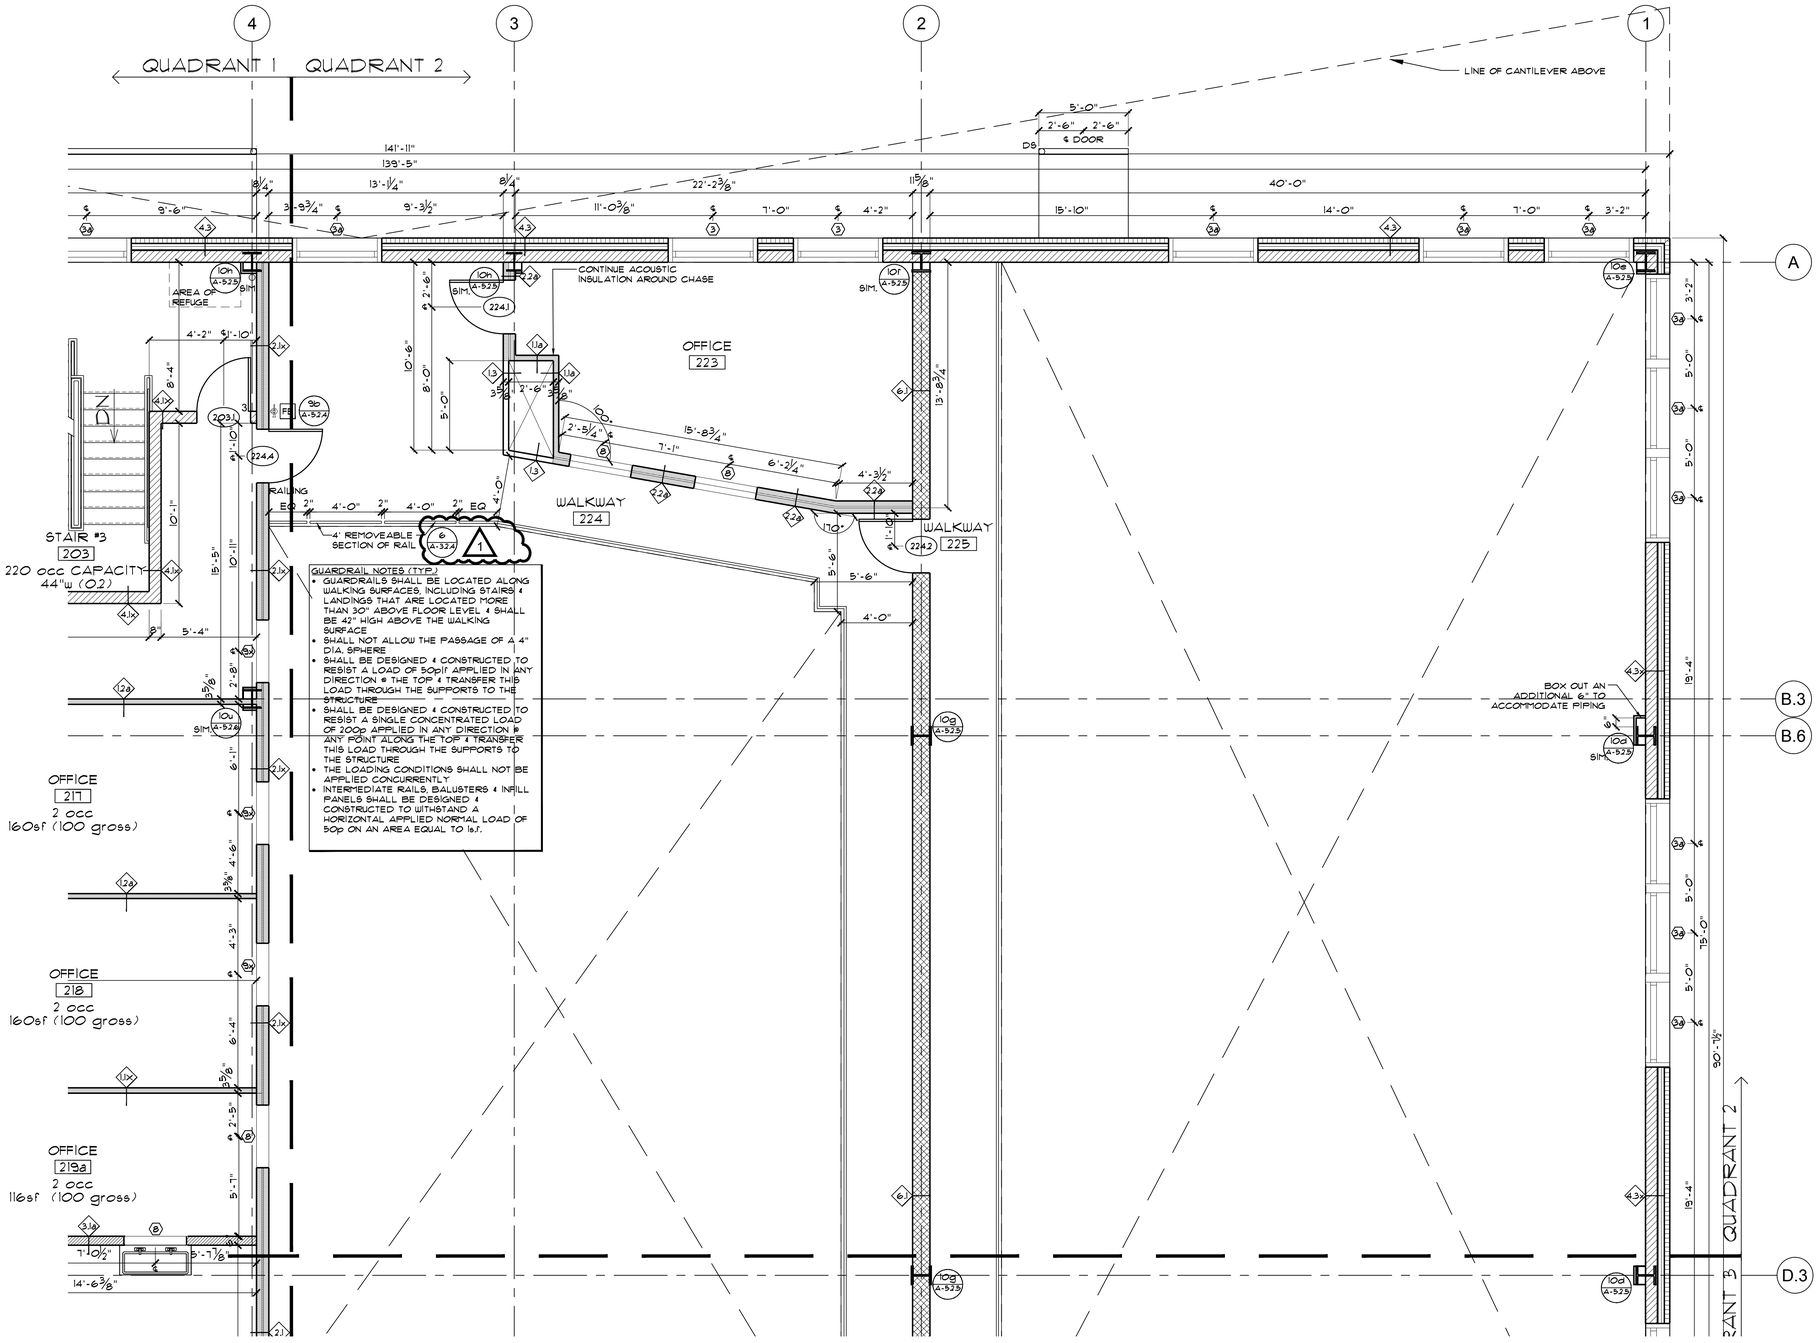


LEGEND

NORTH

- 12" CMU
- 8" CMU
- BRICK VENEER
- METAL PANEL
- 8" METAL STUD
- 6" METAL STUD
- ACOUSTIC
- 3⅝" METAL STUD
- (2) 3⅝" METAL STUD
- DEPRESSED SLAB
- WALL TYPE #
- WINDOW
- CURTAIN WALL
- VISION PANEL
- DOOR NUMBER #
- FIRE EXTINGUISHER FE

1. DIMENSIONS ARE MEASURED TO ACTUAL MATERIAL SIZES, UNLESS OTHERWISE INDICATED
2. DOORS & WINDOWS ARE MEASURED TO ¢
3. ALL DIMENSIONS TO BE VERIFIED PRIOR TO EXCAVATION & CONSTRUCTION
4. THE ARCHITECT SHALL BE NOTIFIED IMMEDIATELY IF ANY DISCREPANCIES OR DEFICIENCIES EXIST.


KAPLAN GAUNT DESANTIS ARCHITECTS

241 Maple Avenue
Red Bank, NJ 07701

p: 732.842.8021
f: 732.747.7634
www.kgdarch.com

Edmund H. Gaunt, Jr., AIA
C5251

*A Limited Liability Company*


# TWO RIVER THEATER COMPANY

LOTS 22, 22.01, 22.02, BLOCK 36
WEST STREET
RED BANK, NEW JERSEY

## SECOND FLOOR PLAN QUADRANT 2

scale: as noted
do not scale drawings

drawn by: elb / lat / rcg

checked by: rfd / ehg

| date | revision |
|---|---|
| 2.14.18 | Δ1 misc. adj. |

2.1.18 | 2010-18 | BID SET

A-1.2.2

Copyright 2018 Kaplan Gaunt DeSantis Architects, all rights reserved